	5 YR INV	SLD REV
DATE	2/18/2014	3/20/2014
BY	FTE / JW-SD	FTE / KA

BMP	EMP	INV	SLD REV
0.000	0.859		9/23/2014 FTE/KA
URBAN AREA REVISION			

FLORIDA DEPARTMENT OF TRANSPORTATION

STRAIGHT LINE DIAGRAM OF ROAD INVENTORY

SECTION STATUS	INT. or US ROUTE NO.	STATE ROAD NO.	COUNTY	DISTRICT	ROADWAY ID	SHEET NO:
02	USA 19	SR 595	PASCO	07	14 030 020	1 OF 1

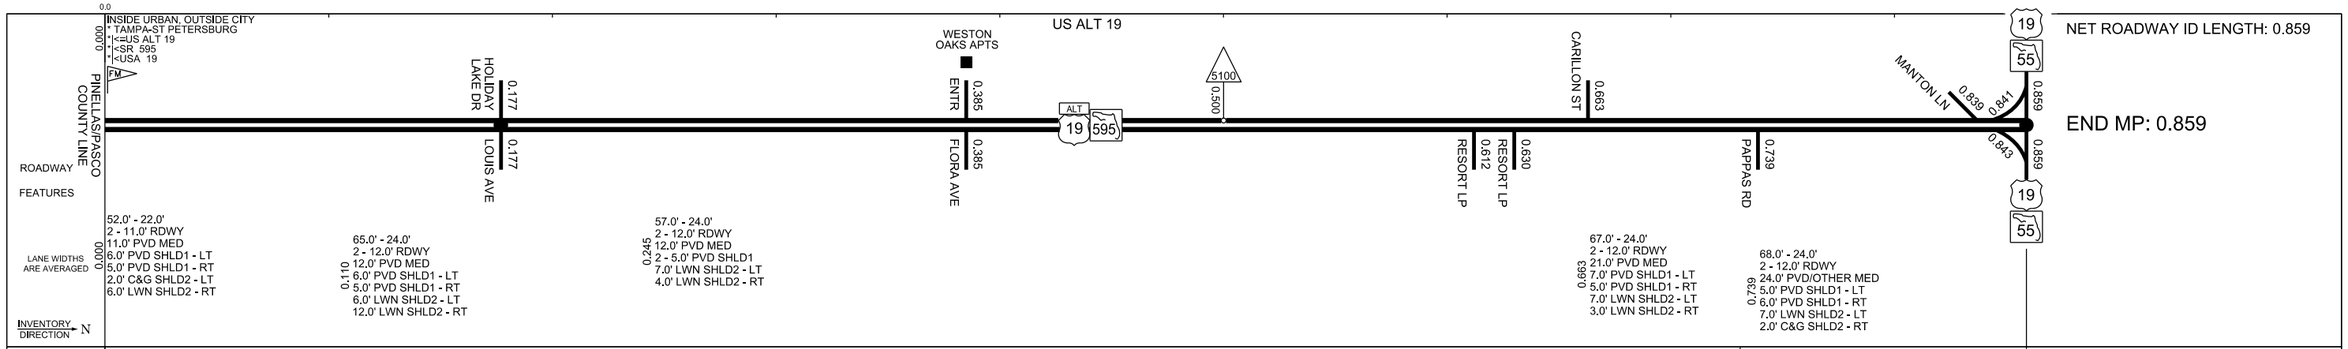

Version: 1.4.2.16 03/14/2014