	5 YR INV	SLD REV	BMP	EMP	INV	SLD REV
DATE	08/15/2018	09/21/2018				
BY	FTE / IM-BK	FTE / KA				

FLORIDA DEPARTMENT OF TRANSPORTATION

STRAIGHT LINE DIAGRAM OF ROAD INVENTORY

SECTION STATUS	INT. or US ROUTE NO.	STATE ROAD NO.	COUNTY	DISTRICT	ROADWAY ID	SHEET NO:
02	US 41	SR 569/SR 599	HILLSBOROUGH	07	10 005 000	1 OF 2

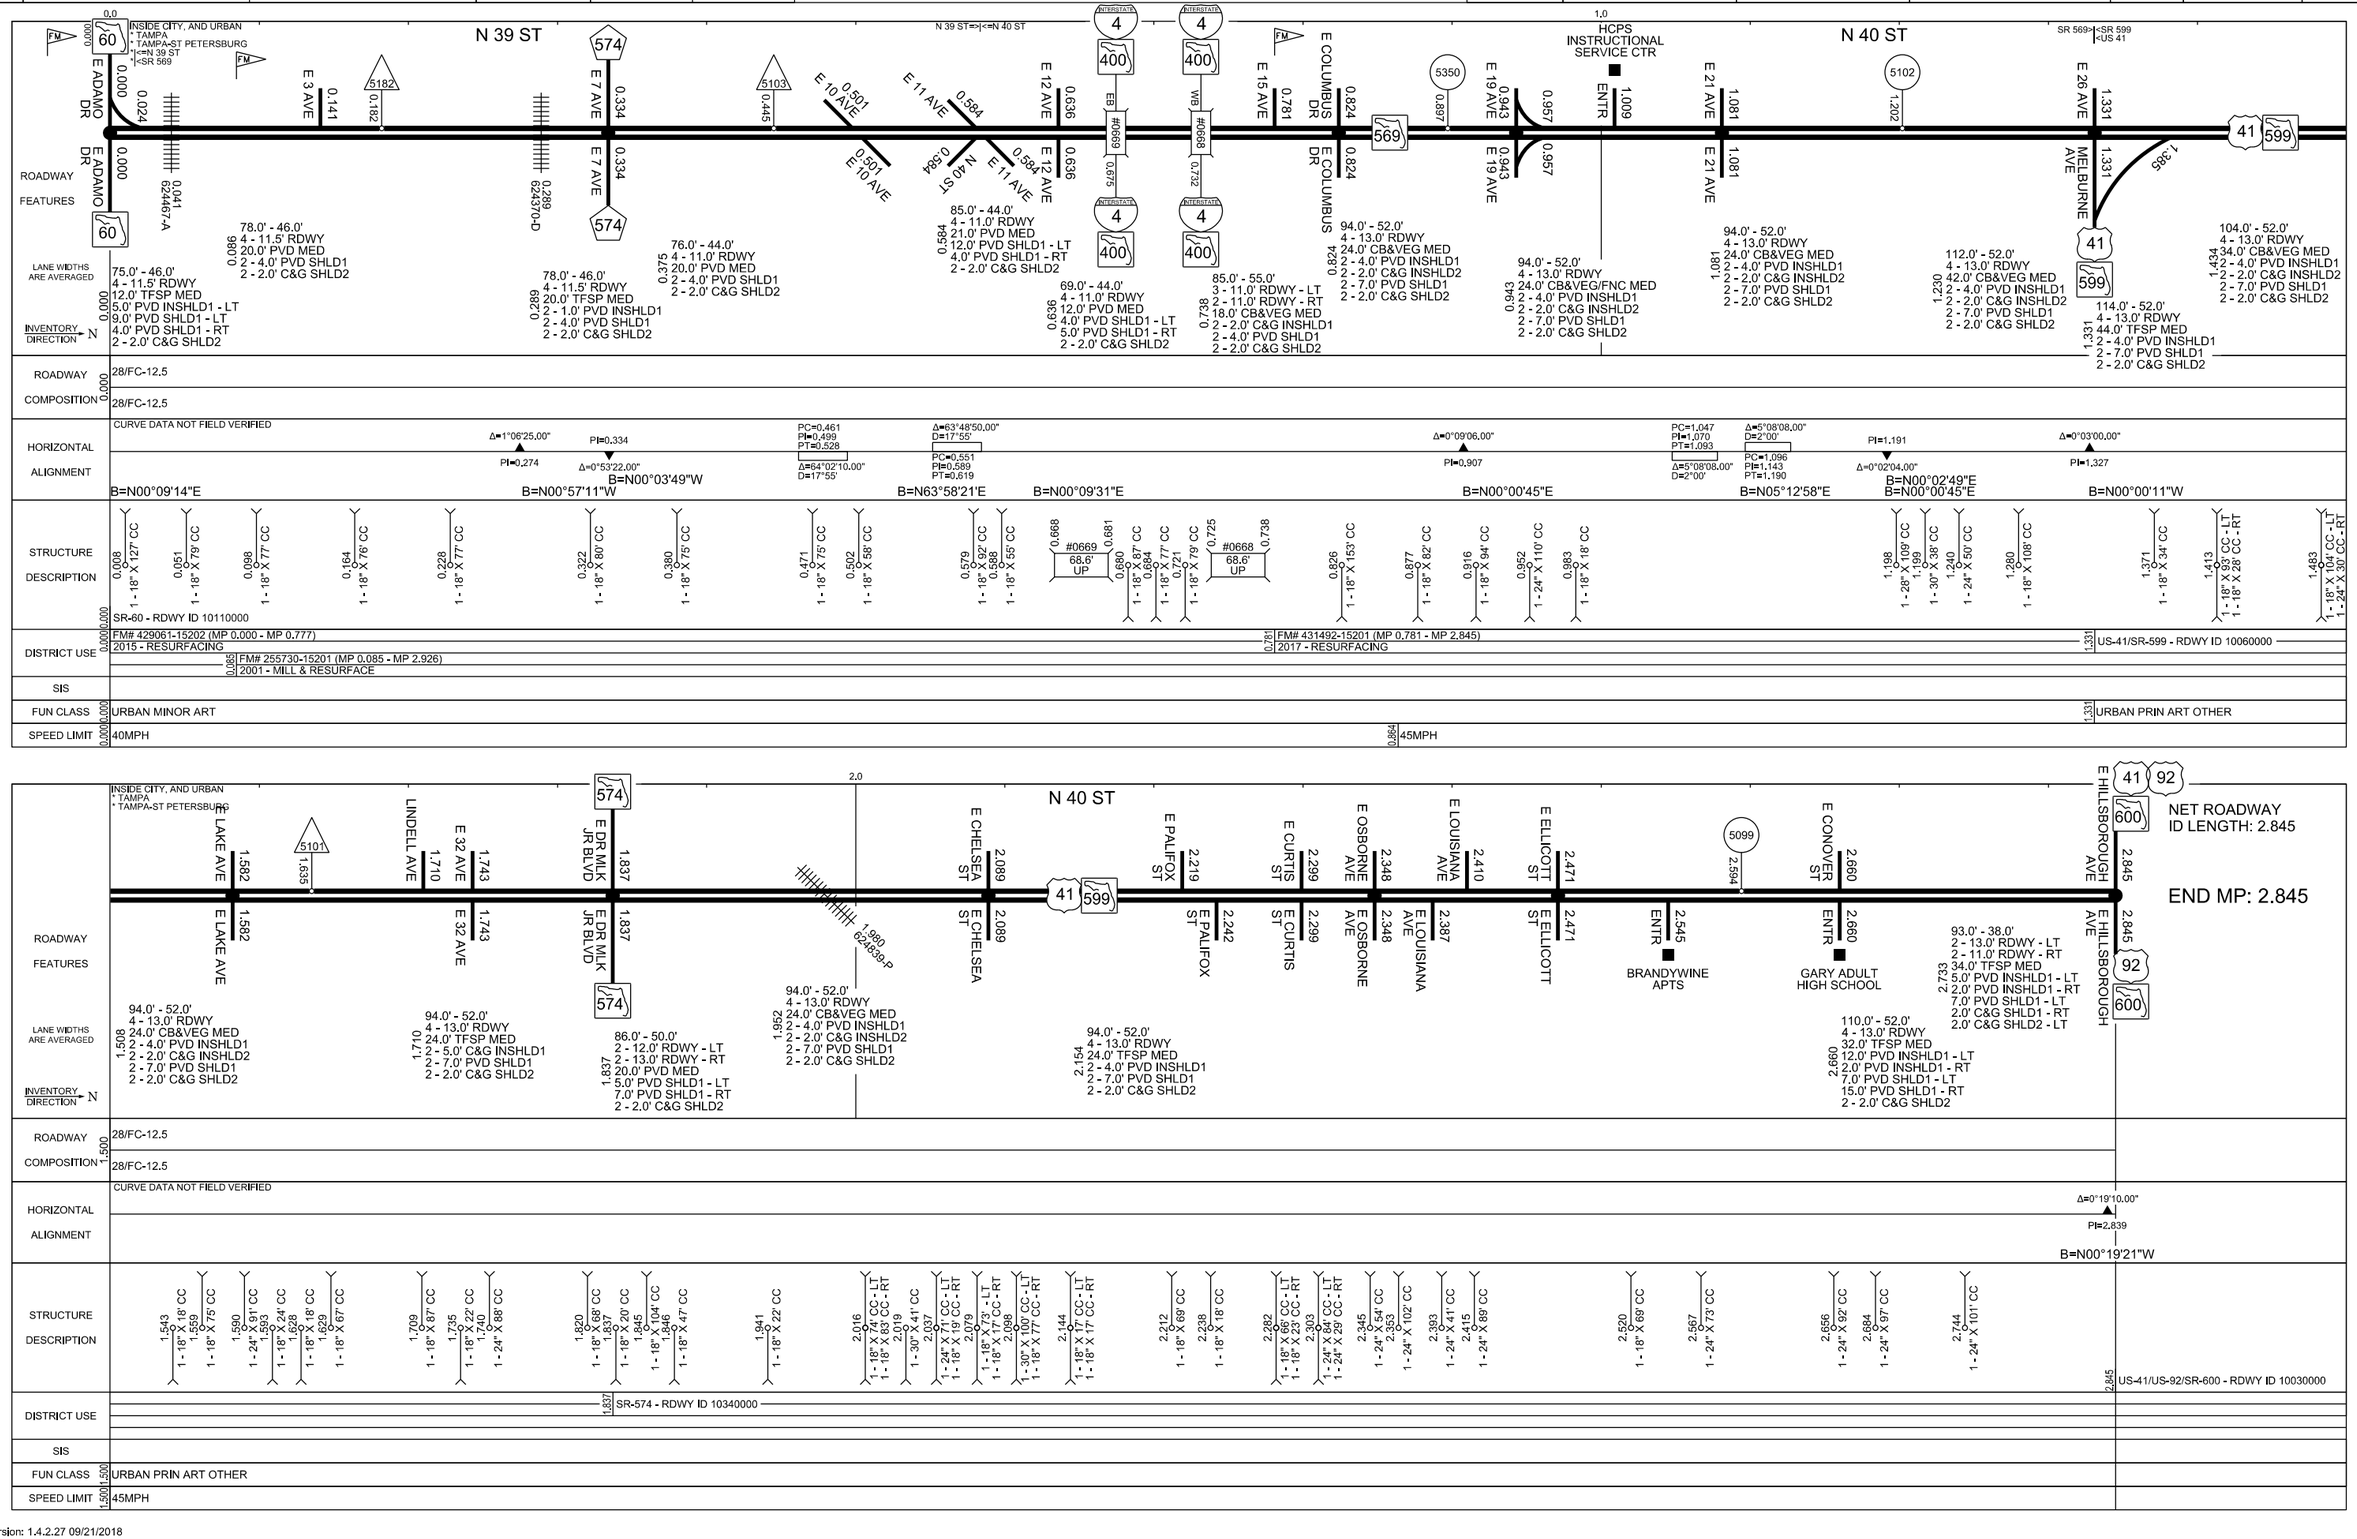

Version: 1.4.2.27 09/21/2018