	5 YR INV	SLD REV	BMP	EMP	INV	SLD REV
DATE	10/01/2014	10/21/2014				
BY	FTE / JM-DS	FTE / KA				

FLORIDA DEPARTMENT OF TRANSPORTATION

STRAIGHT LINE DIAGRAM OF ROAD INVENTORY

SECTION STATUS	INT. or US ROUTE NO.	STATE ROAD NO.	COUNTY	DISTRICT	ROADWAY ID	SHEET NO:
02		SR 553	HILLSBOROUGH	07	10 030 002	1 OF 2

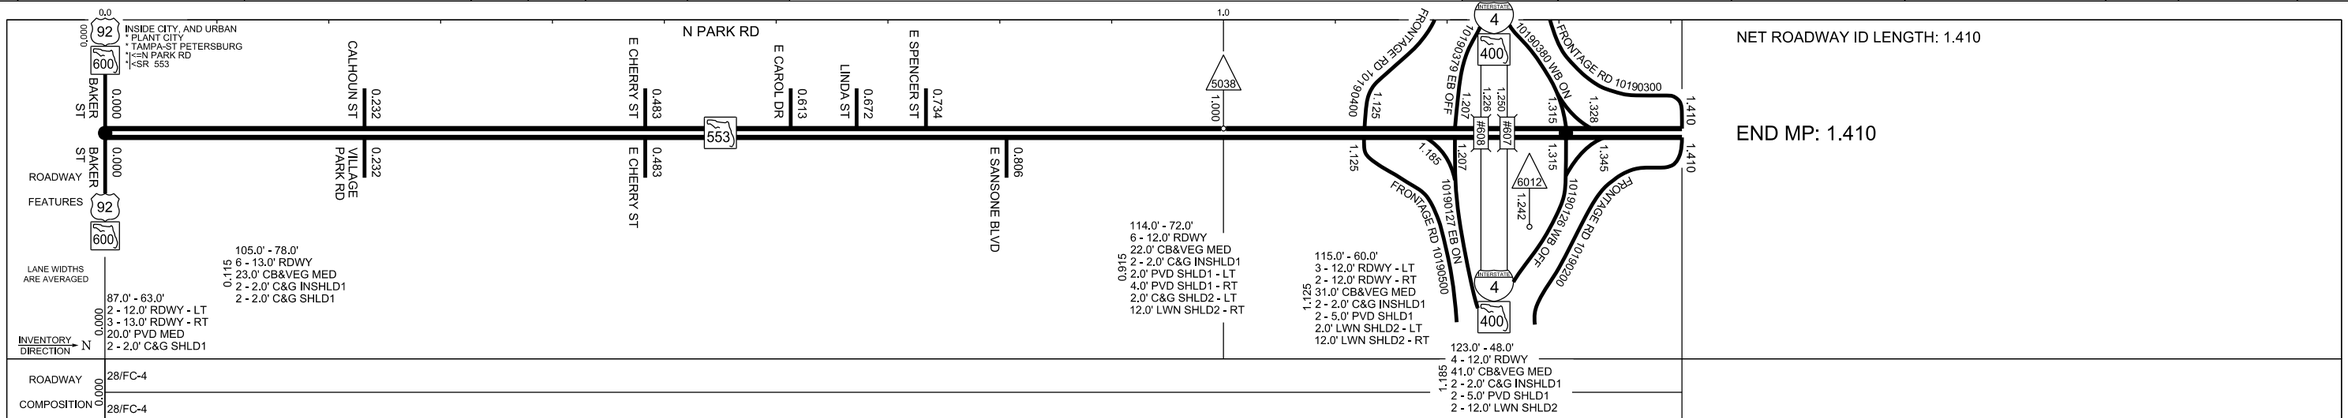

Version: 1.4.2.24 10/16/2014