	5 YR INV	SLD REV	BMP	EMP	INV	SLD REV
DATE	08/19/2016	10/27/2016				
BY	FTE / JR-IM	FTE / KA				

FLORIDA DEPARTMENT OF TRANSPORTATION

STRAIGHT LINE DIAGRAM OF ROAD INVENTORY

SECTION STATUS	INT. or US ROUTE NO.	STATE ROAD NO.	COUNTY	DISTRICT	ROADWAY ID	SHEET NO:
02	USB 41	SR 45	HILLSBOROUGH	07	10 250 001	1 OF 2

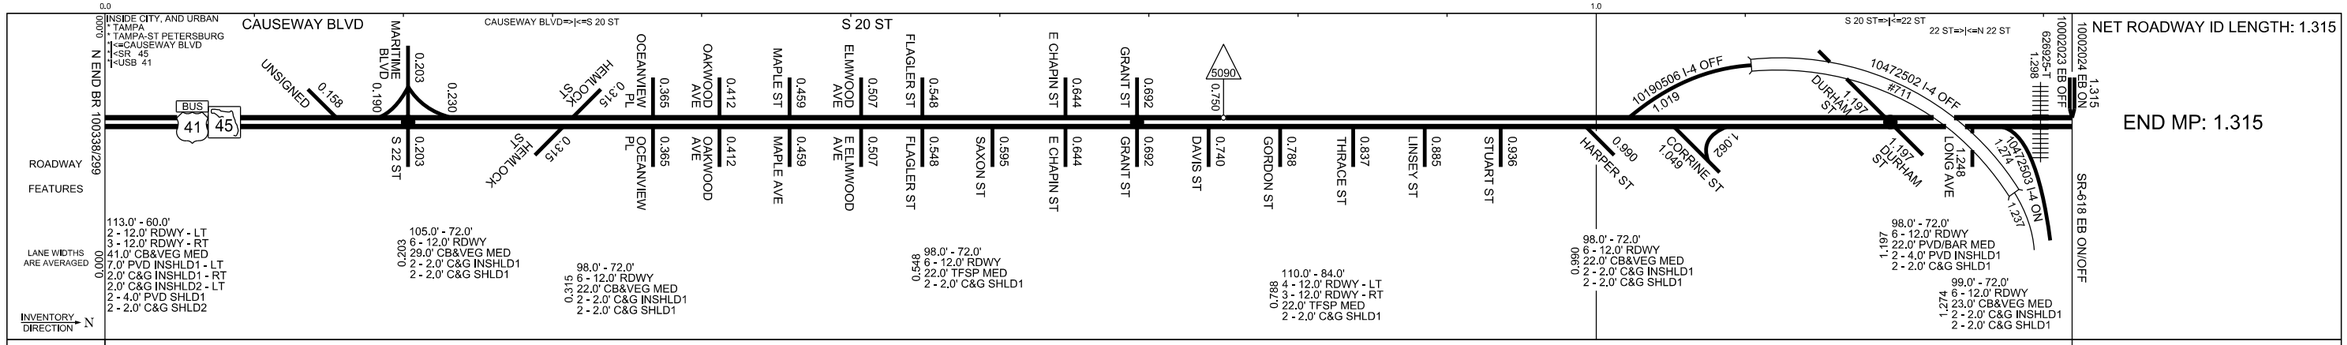

Version: 1.4.2.24 08/26/2016