	5 YR INV	SLD REV	BMP	EMP	INV	SLD REV
DATE	02/10/2017	03/21/2017				
BY	FTE / JR-KA-RL	FTE / KA				

FLORIDA DEPARTMENT OF TRANSPORTATION

STRAIGHT LINE DIAGRAM OF ROAD INVENTORY

SECTION STATUS	INT. or US ROUTE NO.	STATE ROAD NO.	COUNTY	DISTRICT	ROADWAY ID	SHEET NO:
12		SR 583	HILLSBOROUGH	07	10 330 000	1 OF 2

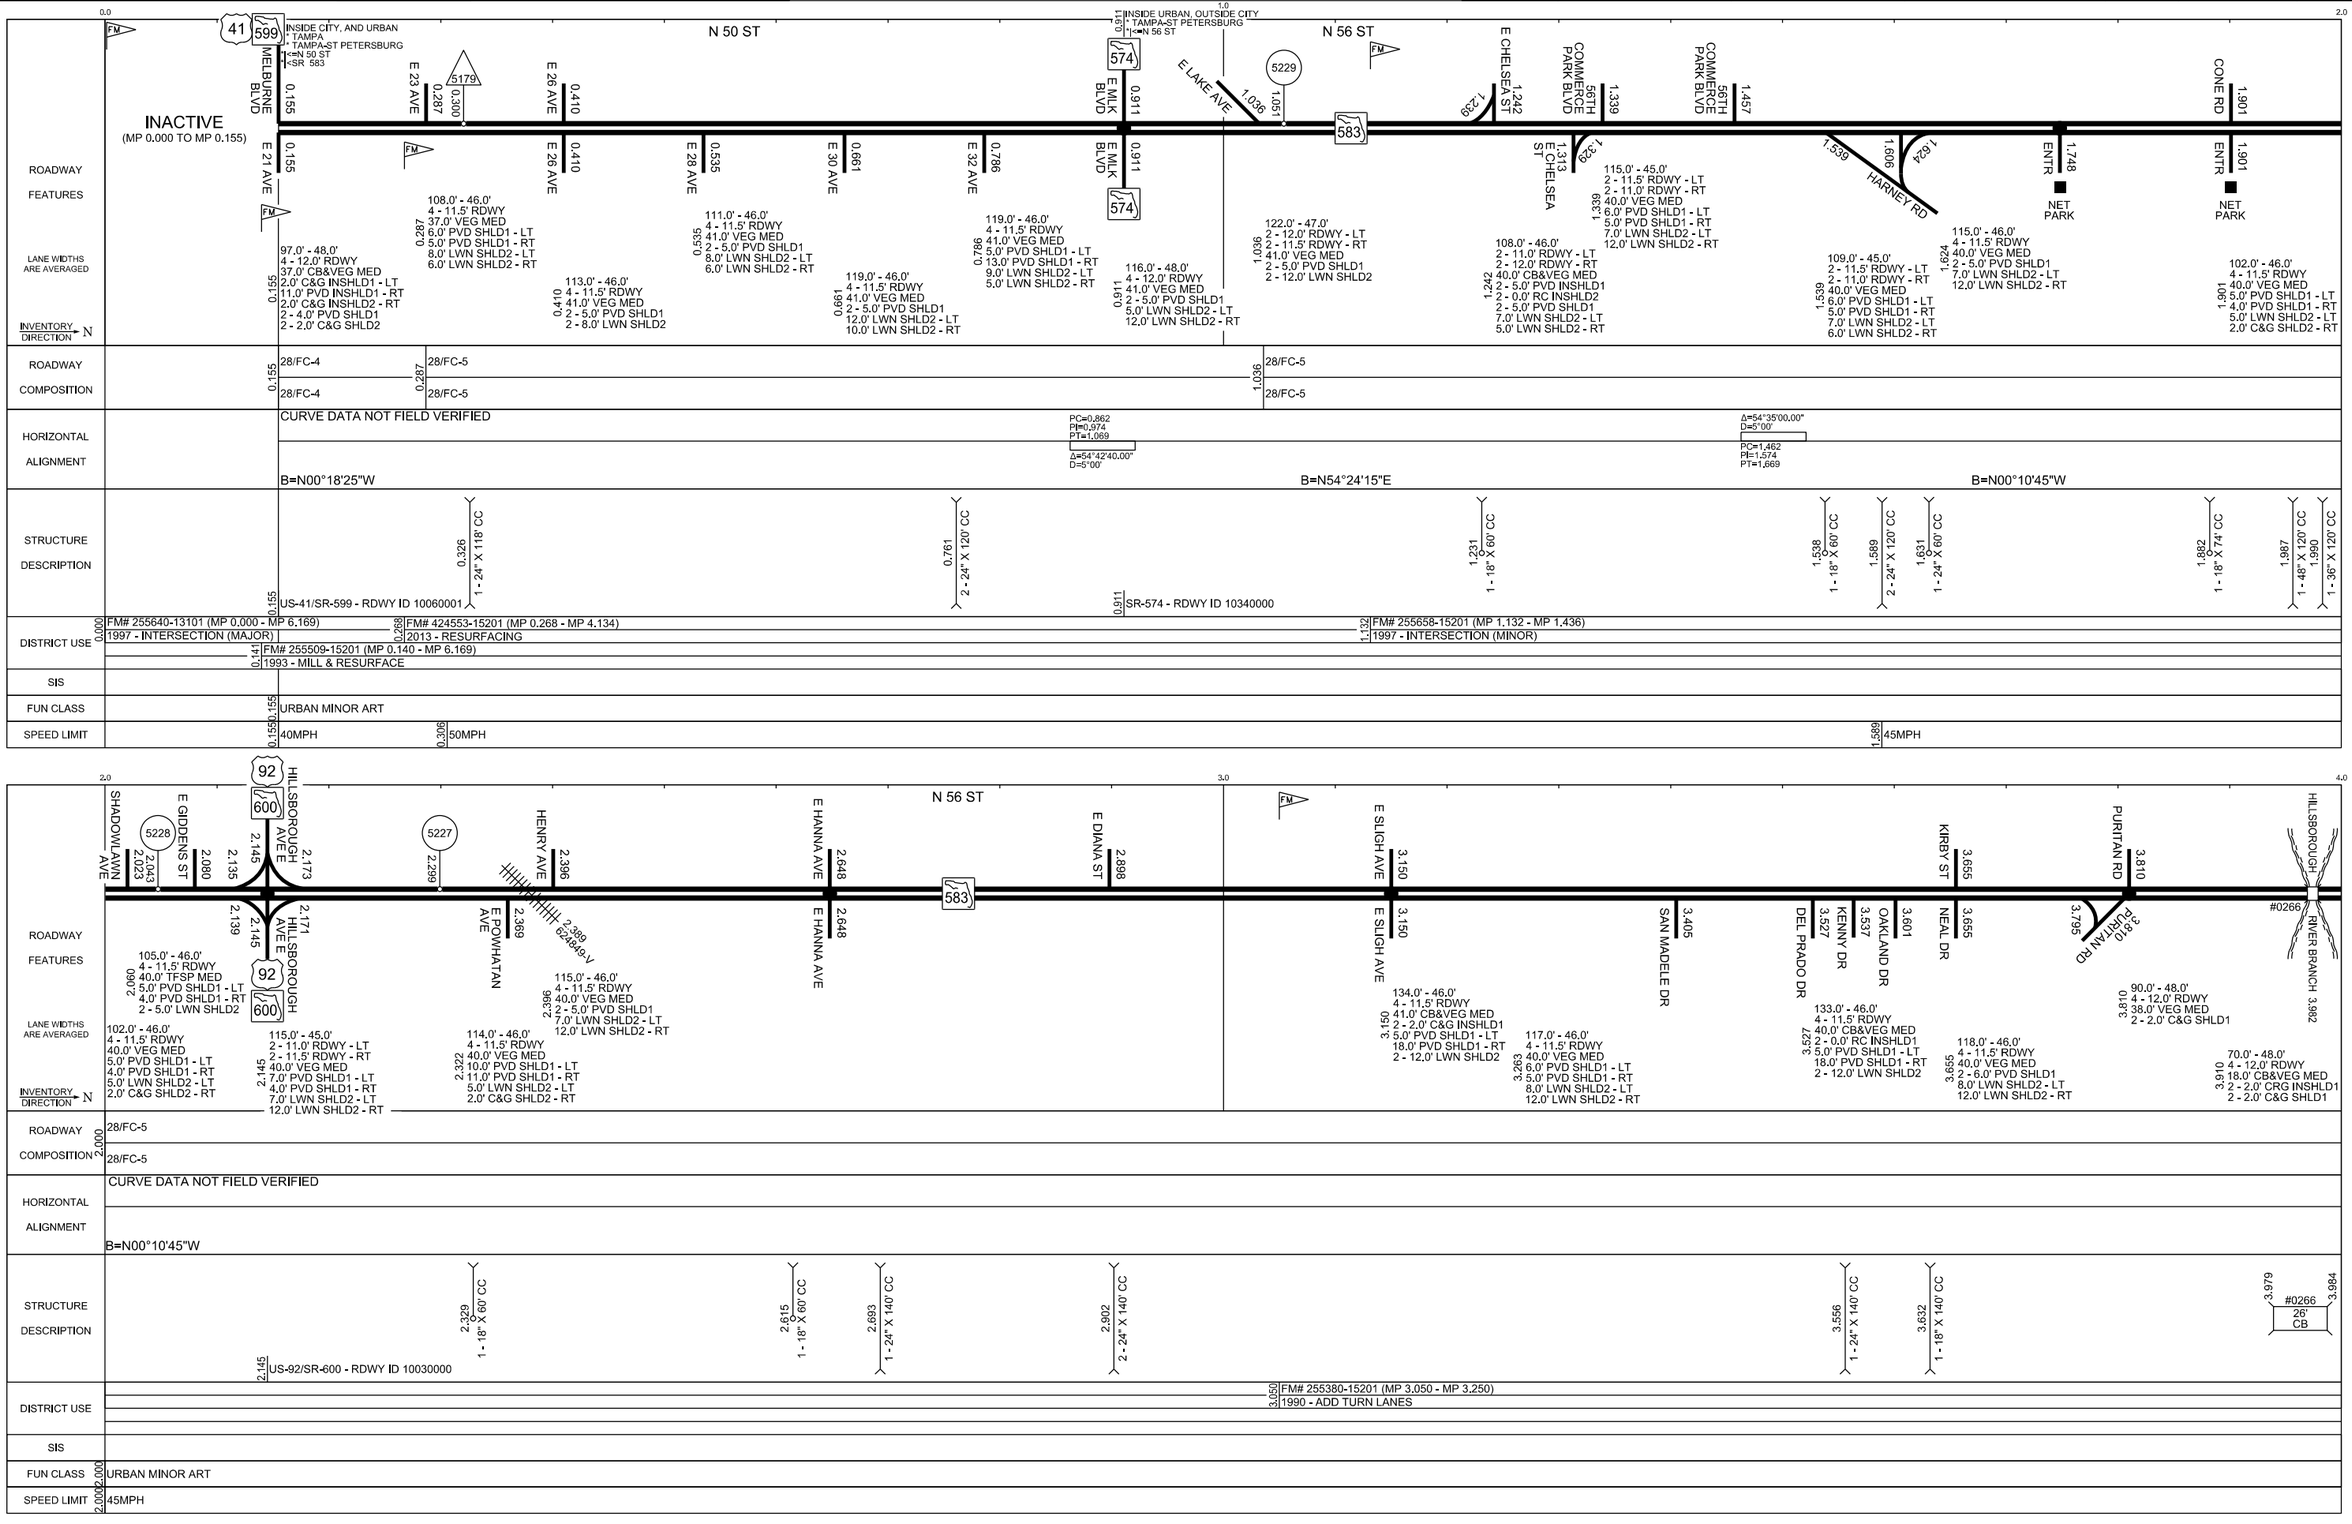

Version: 1.4.2.24 03/21/2017

	5 YR INV	SLD REV	BMP	EMP	INV	SLD REV
DATE	02/10/2017	03/21/2017				
BY	FTE / JR-KA-RL	FTE / KA				

FLORIDA DEPARTMENT OF TRANSPORTATION

STRAIGHT LINE DIAGRAM OF ROAD INVENTORY

SECTION STATUS	INT. or US ROUTE NO.	STATE ROAD NO.	COUNTY	DISTRICT	ROADWAY ID	SHEET NO:
12		SR 583	HILLSBOROUGH	07	10 330 000	2 OF 2

NET ROADWAY ID LENGTH: 6.014

END MP: 6.169

ROADWAY FEATURES

- 4.054 — 5239 — INSIDE URBAN, OUTSIDE CITY * TAMPA-ST PETERSBURG
- HILLSBOROUGH RIVER 4.101
- 4.152 — INSIDE CITY, AND URBAN * TEMPLE TERRACE * TAMPA-ST PETERSBURG
- #0267 / #0268
- 4.248 — RIVER HILLS DR
- 4.285 — RIDGEWAY ST
- 4.332 — BEVERLY DR
- 4.364 — UNSIGNED
- 4.411 — GROVE HILL RD ENTR — WINN DIXIE
- FM
- 4.664 — 580 — E BUSCH BLVD — BULLARD PKWY
- 4.784 — SEWAHA RD
- N 56 ST
- 4.916 — TEMPLE HEIGHTS RD
- 583
- 5.059 — E 98 AVE
- 5.092 — OAK RIDGE AVE
- 5.164 — MISSION HILLS AVE
- 5.219 — GLEN RIDGE AVE
- 5.271 — PARK RIDGE AVE
- 5.318 — FOREST PARK AVE
- 5.366 — DEER PARK AVE
- 5.414 — SERENA DR — DRUID HILLS RD
- 5.465 — HOLLAND AVE
- 5.516 — MARCLOY DR
- 5.663 — WHITEWAY DR
- 5.916 — E 113 AVE
- 5.990 — 5230
- 6.044 — GRANDVILLE DR
- 6.169 — 582 — E FOWLER AVE

LANE WIDTHS ARE AVERAGED

- 4.000–4.054: 70.0' - 46.0'; 4 - 12.0' RDWY; 16.0' CB&VEG MED; 2 - 2.0' CRG INSHLD1; 2 - 2.0' C&G SHLD1
- 4.248: 69.0' - 44.0'; 4 - 11.0' RDWY; 21.0' TFSP MED; 2 - 2.0' PVD INSHLD1; 2 - 2.0' C&G SHLD1
- 4.510: 69.0' - 44.0'; 4 - 11.0' RDWY; 21.0' CB&VEG MED; 2 - 0.0' RC INSHLD1; 2 - 2.0' C&G SHLD1
- 4.573: 74.0' - 44.0'; 4 - 11.0' RDWY; 26.0' TFSP MED; 2.0' PVD INSHLD1 - LT; 2 - 2.0' C&G SHLD1
- 4.664: 75.0' - 46.0'; 2 - 12.0' RDWY - LT; 2 - 11.0' RDWY - RT; 25.0' TFSP MED; 2 - 2.0' C&G SHLD1
- 4.916: 69.0' - 48.0'; 4 - 12.0' RDWY; 17.0' TFSP MED; 2 - 2.0' C&G SHLD1
- 5.465: 87.0' - 49.0'; 2 - 12.0' RDWY - LT; 2 - 12.5' RDWY - RT; 20.0' CB&VEG MED; 2 - 0.0' RC INSHLD1; 2 - 4.0' PVD SHLD1; 8.0' LWN SHLD2 - LT; 2.0' C&G SHLD2 - RT
- 5.516: 119.0' - 47.0'; 2 - 11.5' RDWY - LT; 2 - 12.0' RDWY - RT; 39.0' VEG MED; 5.0' PVD SHLD1 - LT; 4.0' PVD SHLD1 - RT; 2 - 12.0' LWN SHLD2
- 5.663: 112.0' - 46.0'; 4 - 11.5' RDWY; 40.0' VEG MED; 2 - 5.0' PVD SHLD1; 2 - 8.0' LWN SHLD2
- 5.916: 115.0' - 44.0'; 4 - 11.0' RDWY; 42.0' VEG MED; 4.0' PVD SHLD1 - LT; 5.0' PVD SHLD1 - RT; 8.0' LWN SHLD2 - LT; 12.0' LWN SHLD2 - RT
- 6.044: 112.0' - 46.0'; 2 - 11.0' RDWY - LT; 2 - 12.0' RDWY - RT; 43.0' CB&VEG MED; 2 - 2.0' C&G INSHLD1; 9.0' PVD SHLD1 - LT; 2.0' C&G SHLD1 - RT; 12.0' LWN SHLD2 - LT

INVENTORY DIRECTION = N

ROADWAY COMPOSITION

4.000: 28/FC-5

28/FC-5

HORIZONTAL ALIGNMENT

CURVE DATA NOT FIELD VERIFIED

B=N00°10'45"W

STRUCTURE DESCRIPTION

- 4.068 – 4.067: #0267, 349' BR
- 4.134 – 4.134: #0268, 354' BR
- 5.580: 1 - 14" X 60' CC
- 5.829: 1 - 14" X 60' CC
- 4.664: SR-580 - RDWY ID 10310000
- 6.169: SR-582 - RDWY ID 10290000

DISTRICT USE

- 4.500: FM# 255653-15201 (MP 4.500 - MP 4.781)
- 1998 - INTERSECTION (MINOR)
- 4.682: FM# 424553-15201 (MP 4.682 - MP 6.169)
- 2013 - RESURFACING

SIS

FUN CLASS

4.000: URBAN MINOR ART

SPEED LIMIT

- 4.000: 45MPH
- 4.193: 35MPH
- 4.977: 45MPH

Version: 1.4.2.24 03/21/2017