	5 YR INV	SLD REV	BMP	EMP	INV	SLD REV
DATE	10/03/2013	12/18/2013	000.000	000.940		12/09/2014 MR
BY	Debbie Prince	Michael Register	000.000	000.940	10/03/2013 DP	12/18/2013 MR

FLORIDA DEPARTMENT OF TRANSPORTATION

STRAIGHT LINE DIAGRAM OF ROAD INVENTORY

SECTION STATUS	INT. or US ROUTE NO.	STATE ROAD NO.	COUNTY	DISTRICT	ROADWAY ID	SHEET NO:
02		SR A1A	FLAGLER	05	73030001	1 OF 1

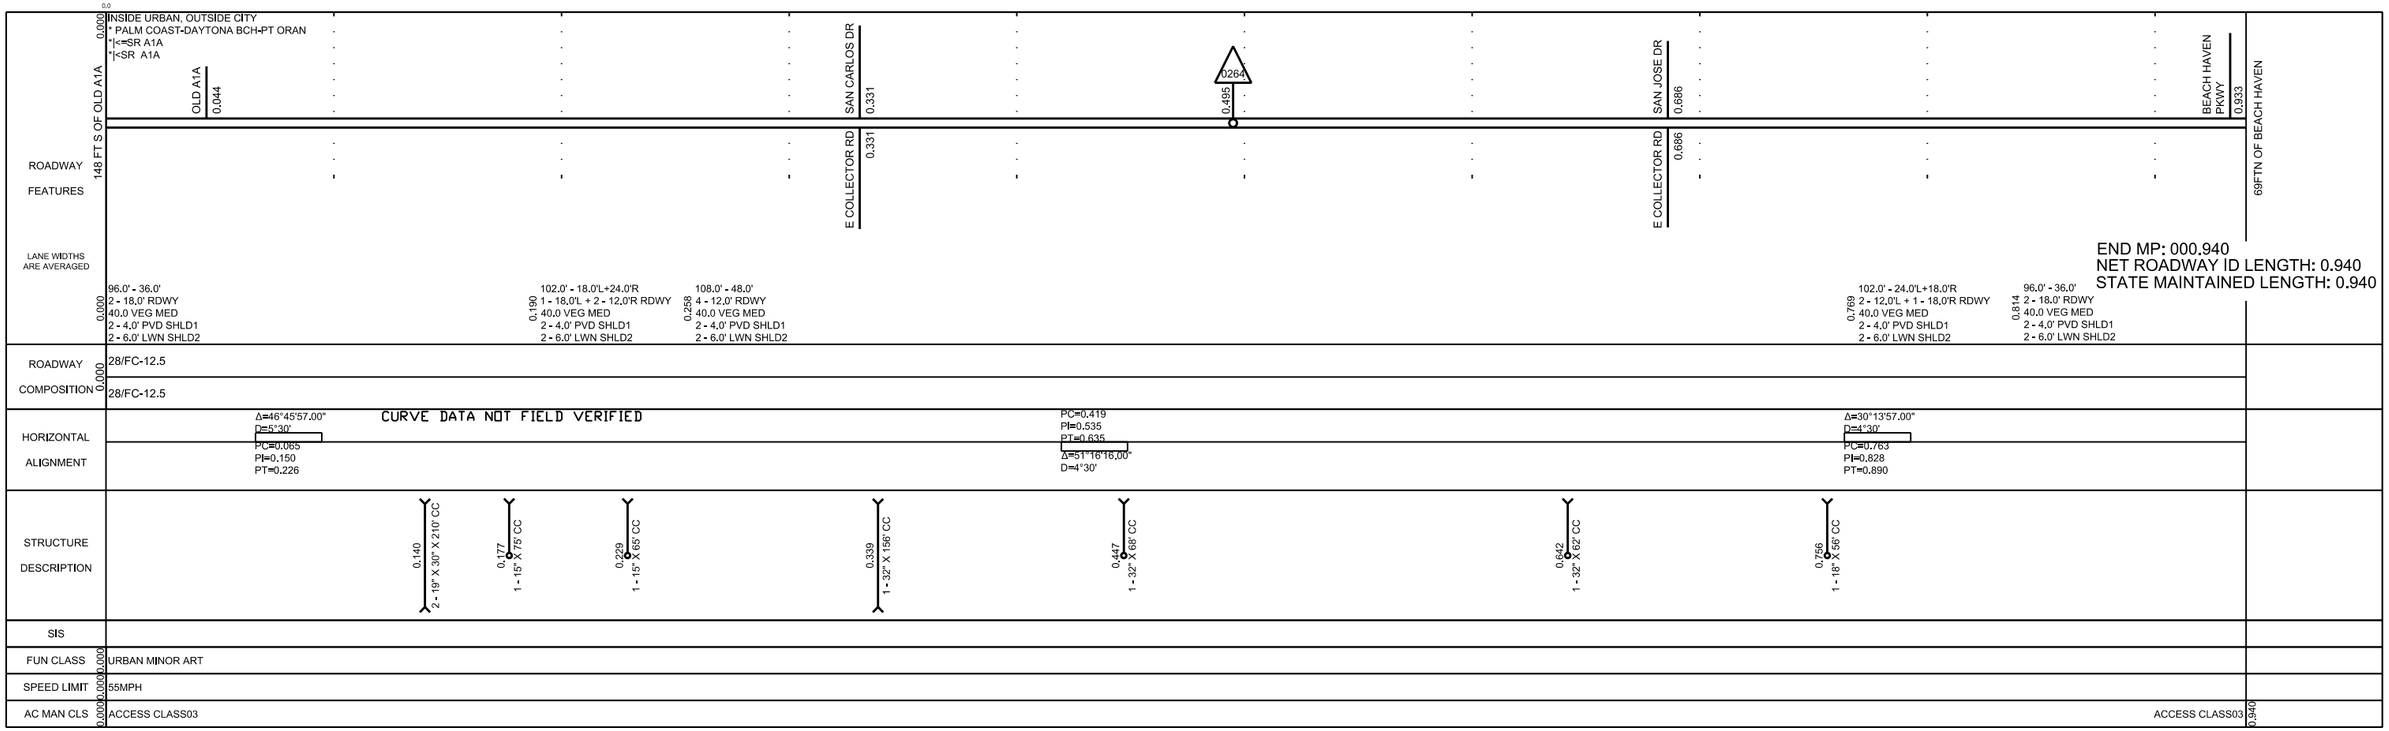

Version: 1.4.2.24 11/20/2014