	5 YR INV	SLD REV	BMP	EMP	INV	SLD REV
DATE	05/05/2015	06/02/2015	000.442	000.808	07/03/2017 EN	07/31/2017 GD
BY	Elizabeth Nelson	Michael Register	000.000	002.314	08/25/2016 RC	08/31/2016 GD

FLORIDA DEPARTMENT OF TRANSPORTATION

STRAIGHT LINE DIAGRAM OF ROAD INVENTORY

SECTION STATUS	INT. or US ROUTE NO.	STATE ROAD NO.	COUNTY	DISTRICT	ROADWAY ID	SHEET NO:
02		SR 535	ORANGE	05	75035001	1 OF 1

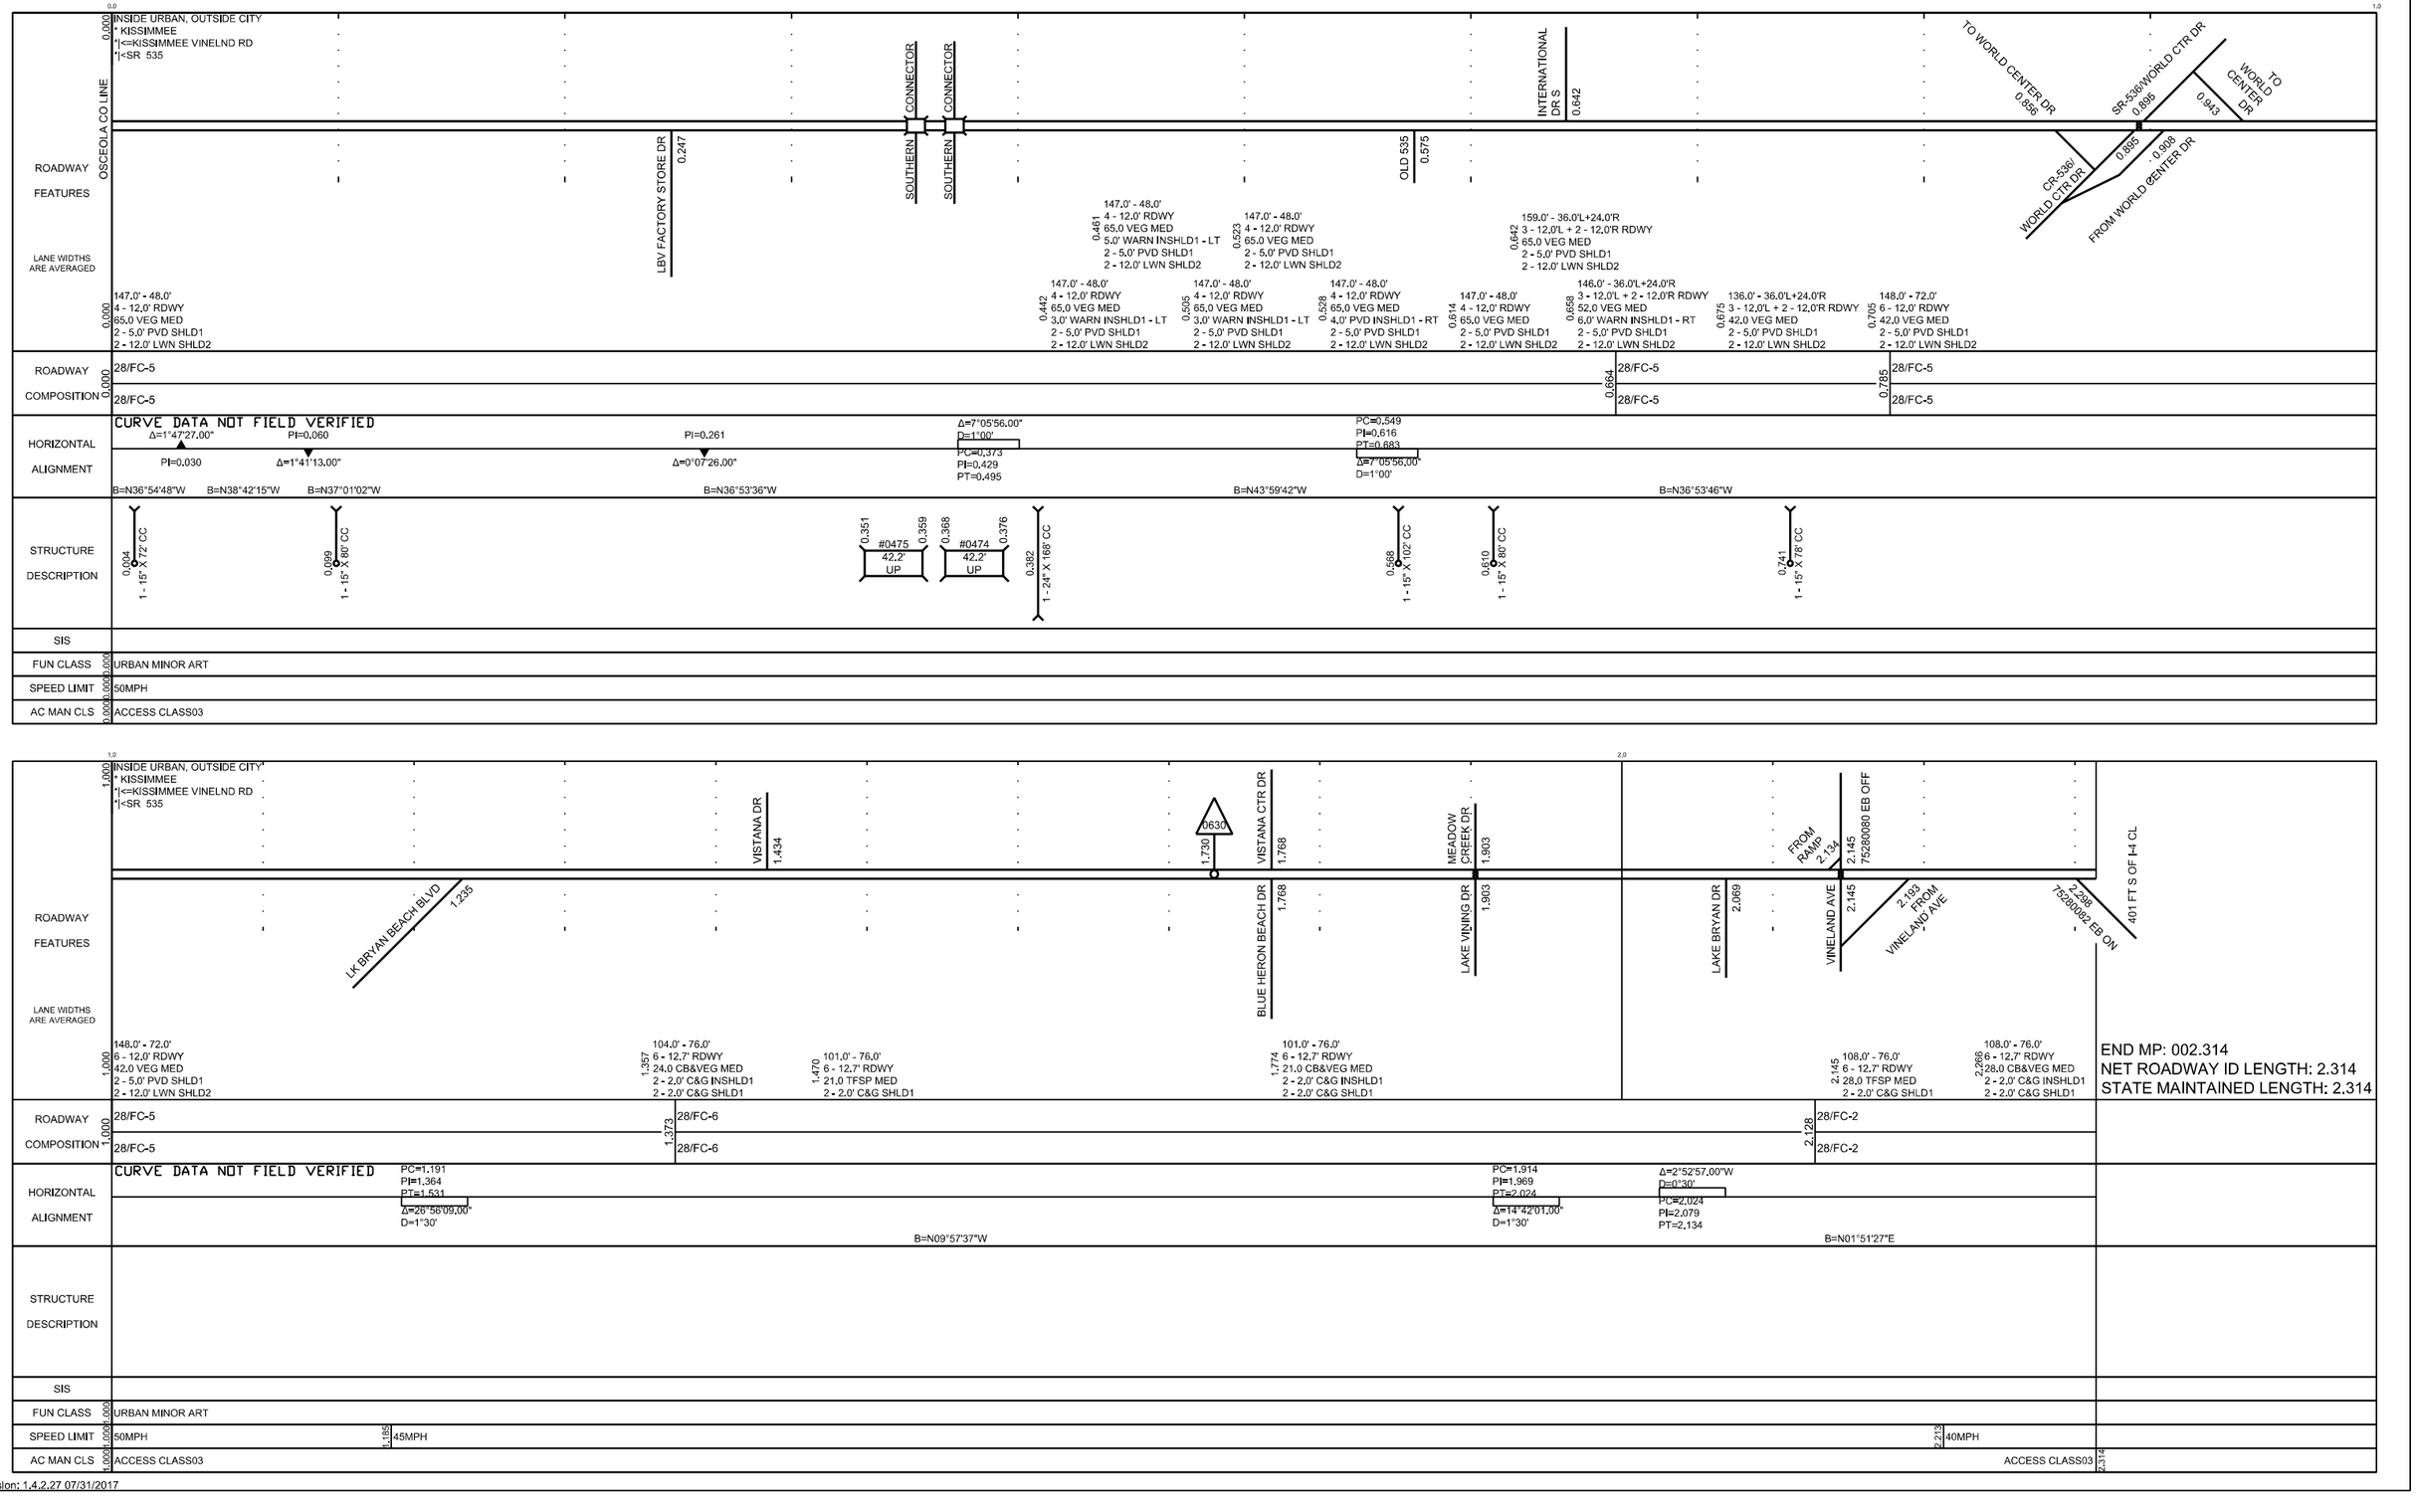

Version: 1.4.2.27 07/31/2017