	5 YR INV	SLD REV	BMP	EMP	INV	SLD REV
DATE	08/24/2018	08/29/2018				
BY	Lori Couey	Glen Dvorovy				

FLORIDA DEPARTMENT OF TRANSPORTATION

STRAIGHT LINE DIAGRAM OF ROAD INVENTORY

SECTION STATUS	INT. or US ROUTE NO.	STATE ROAD NO.	COUNTY	DISTRICT	ROADWAY ID	SHEET NO:
02		SR 426	ORANGE	05	75090000	1 OF 2

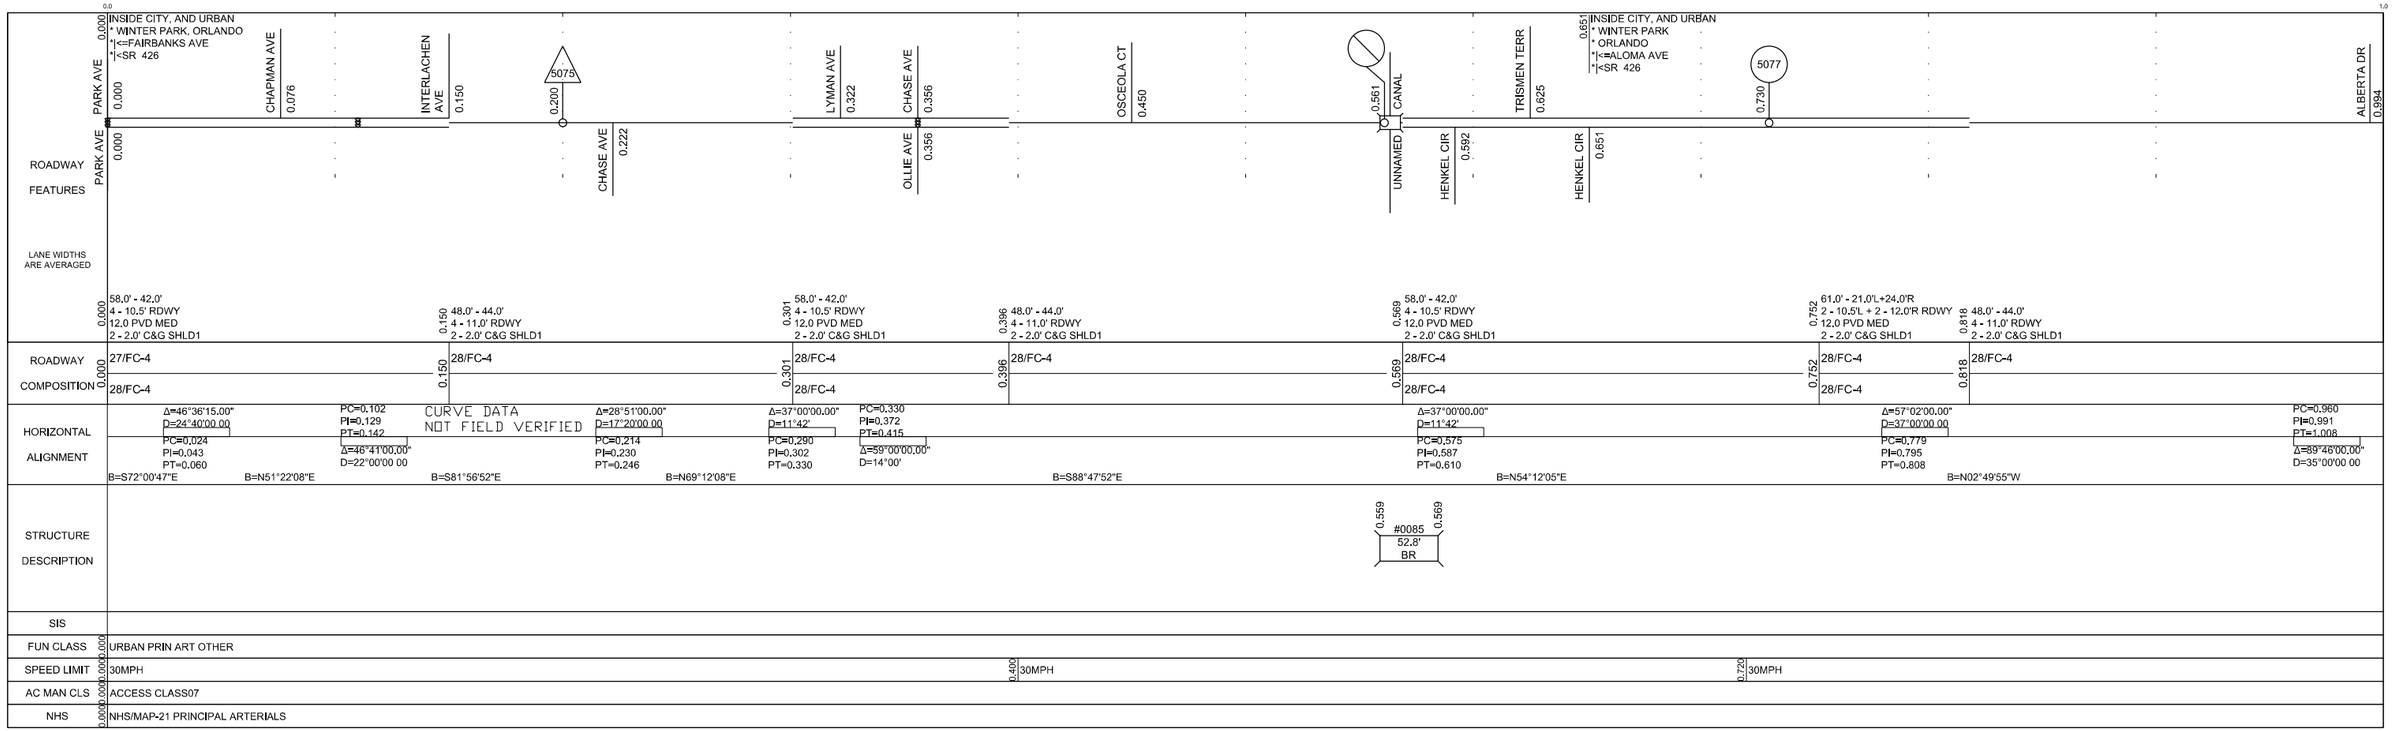

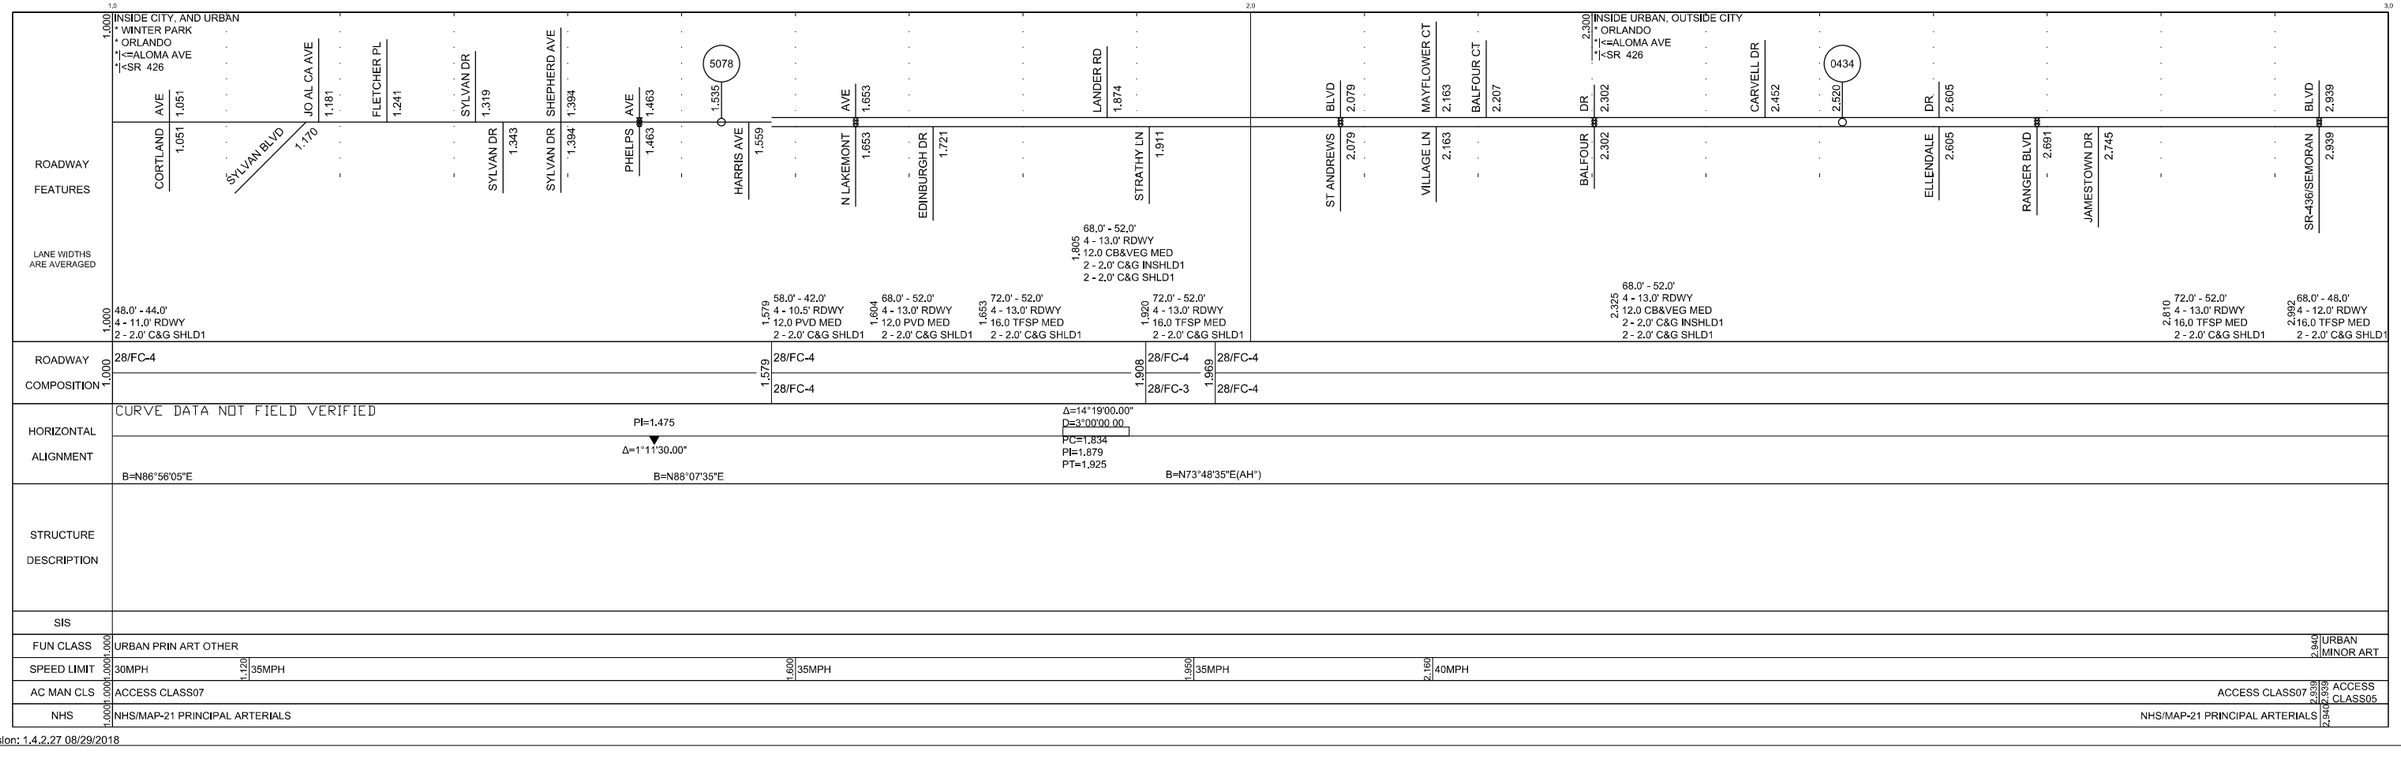

Version: 1.4.2.27 08/29/2018

	5 YR INV	SLD REV	BMP	EMP	INV	SLD REV
DATE	08/24/2018	08/29/2018				
BY	Lori Couey	Glen Dvorovy				

FLORIDA DEPARTMENT OF TRANSPORTATION

STRAIGHT LINE DIAGRAM OF ROAD INVENTORY

SECTION STATUS	INT. or US ROUTE NO.	STATE ROAD NO.	COUNTY	DISTRICT	ROADWAY ID	SHEET NO:
02		SR 426	ORANGE	05	75090000	2 OF 2

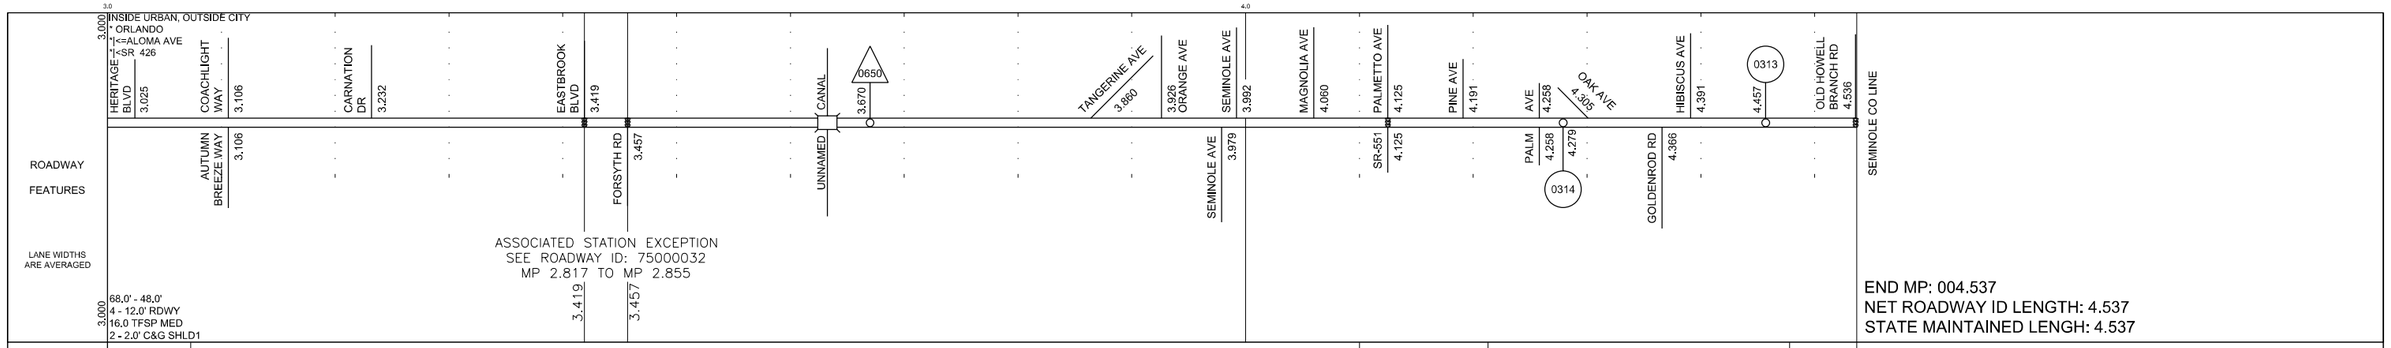

Version: 1.4.2.27 08/29/2018