	5 YR INV	SLD REV	BMP	EMP	INV	SLD REV
DATE	05/19/2014	11/10/2014	000.000	001.286	04/26/2017 MK	08/07/2017 GD
BY	Debbie Prince/Joel Vasquez	Michael Register	000.000	001.261	04/21/2016 RC	04/25/2016 GD

FLORIDA DEPARTMENT OF TRANSPORTATION

STRAIGHT LINE DIAGRAM OF ROAD INVENTORY

SECTION STATUS	INT. or US ROUTE NO.	STATE ROAD NO.	COUNTY	DISTRICT	ROADWAY ID	SHEET NO:
02		SR 44	VOLUSIA	05	79070005	1 OF 1

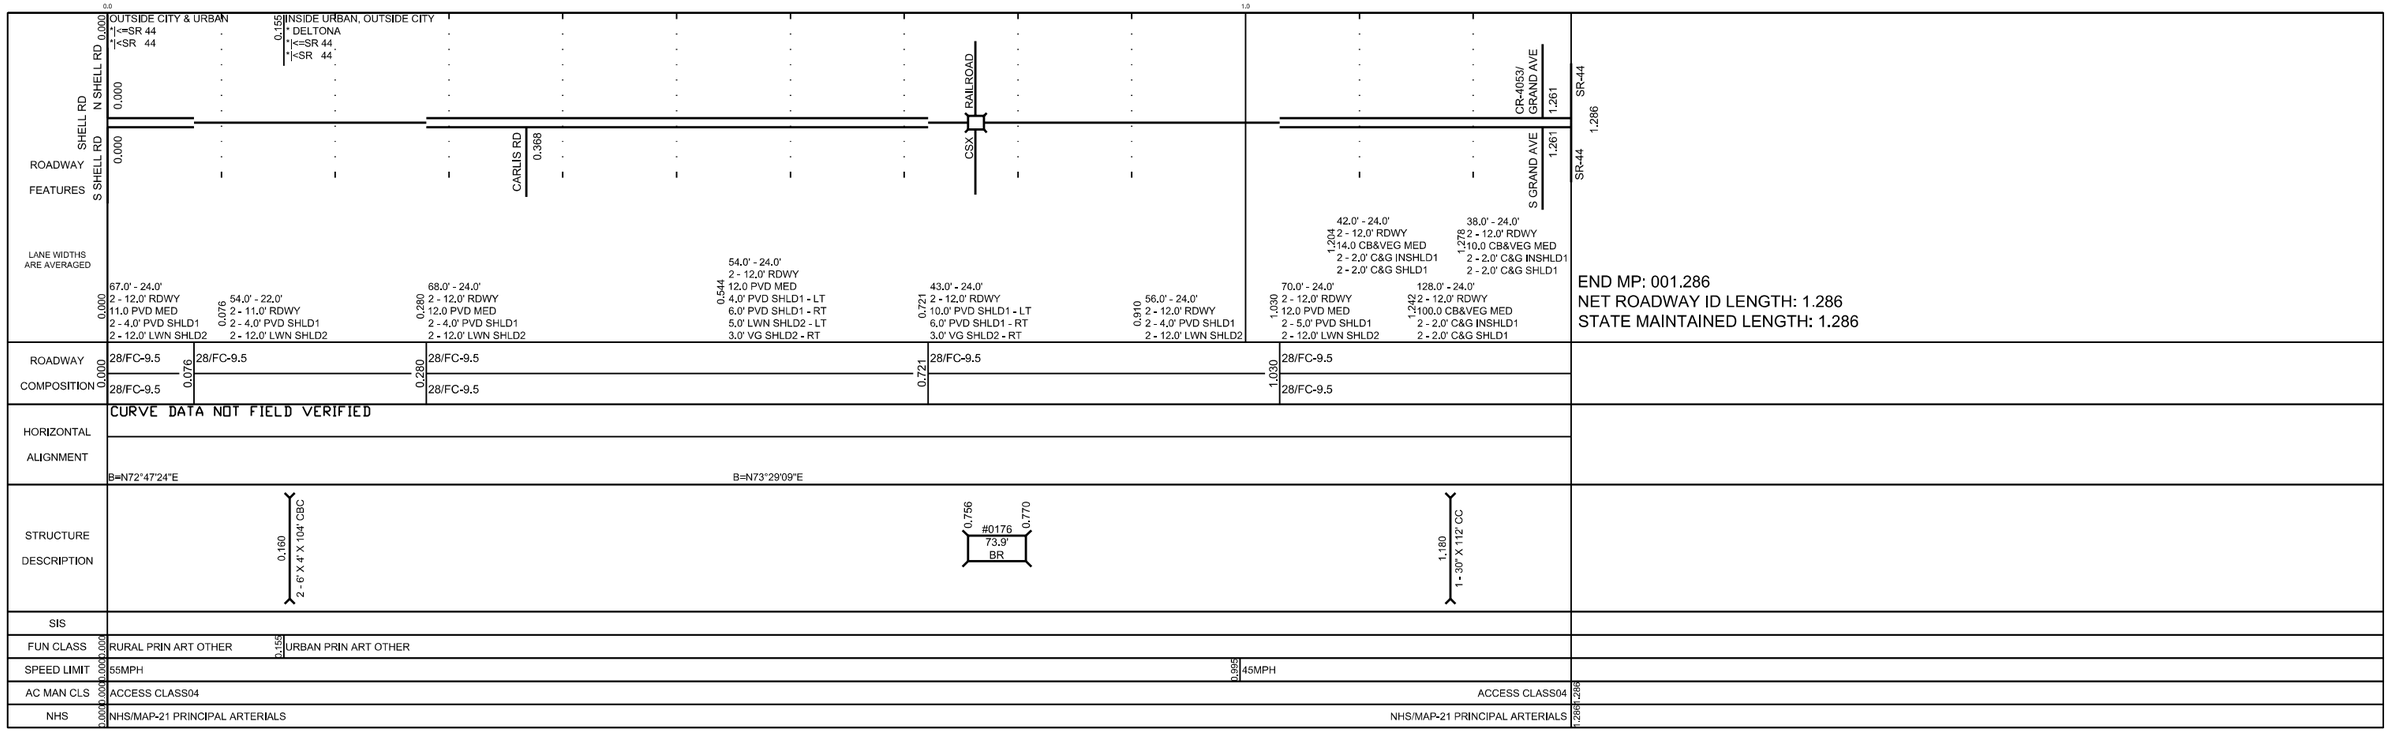

Version: 1.4.2.27 08/07/2017