	5 YR INV	SLD REV	BMP	EMP	INV	SLD REV
DATE	12/04/2013	03/19/2014	000.000	003.377	09/08/2015 DP	09/24/2015 MR
BY	Debbie Prince	Michael Register	000.000	003.377		12/22/2014 MR

FLORIDA DEPARTMENT OF TRANSPORTATION

STRAIGHT LINE DIAGRAM OF ROAD INVENTORY

SECTION STATUS	INT. or US ROUTE NO.	STATE ROAD NO.	COUNTY	DISTRICT	ROADWAY ID	SHEET NO:
02		SR 483	VOLUSIA	05	79270000	1 OF 1

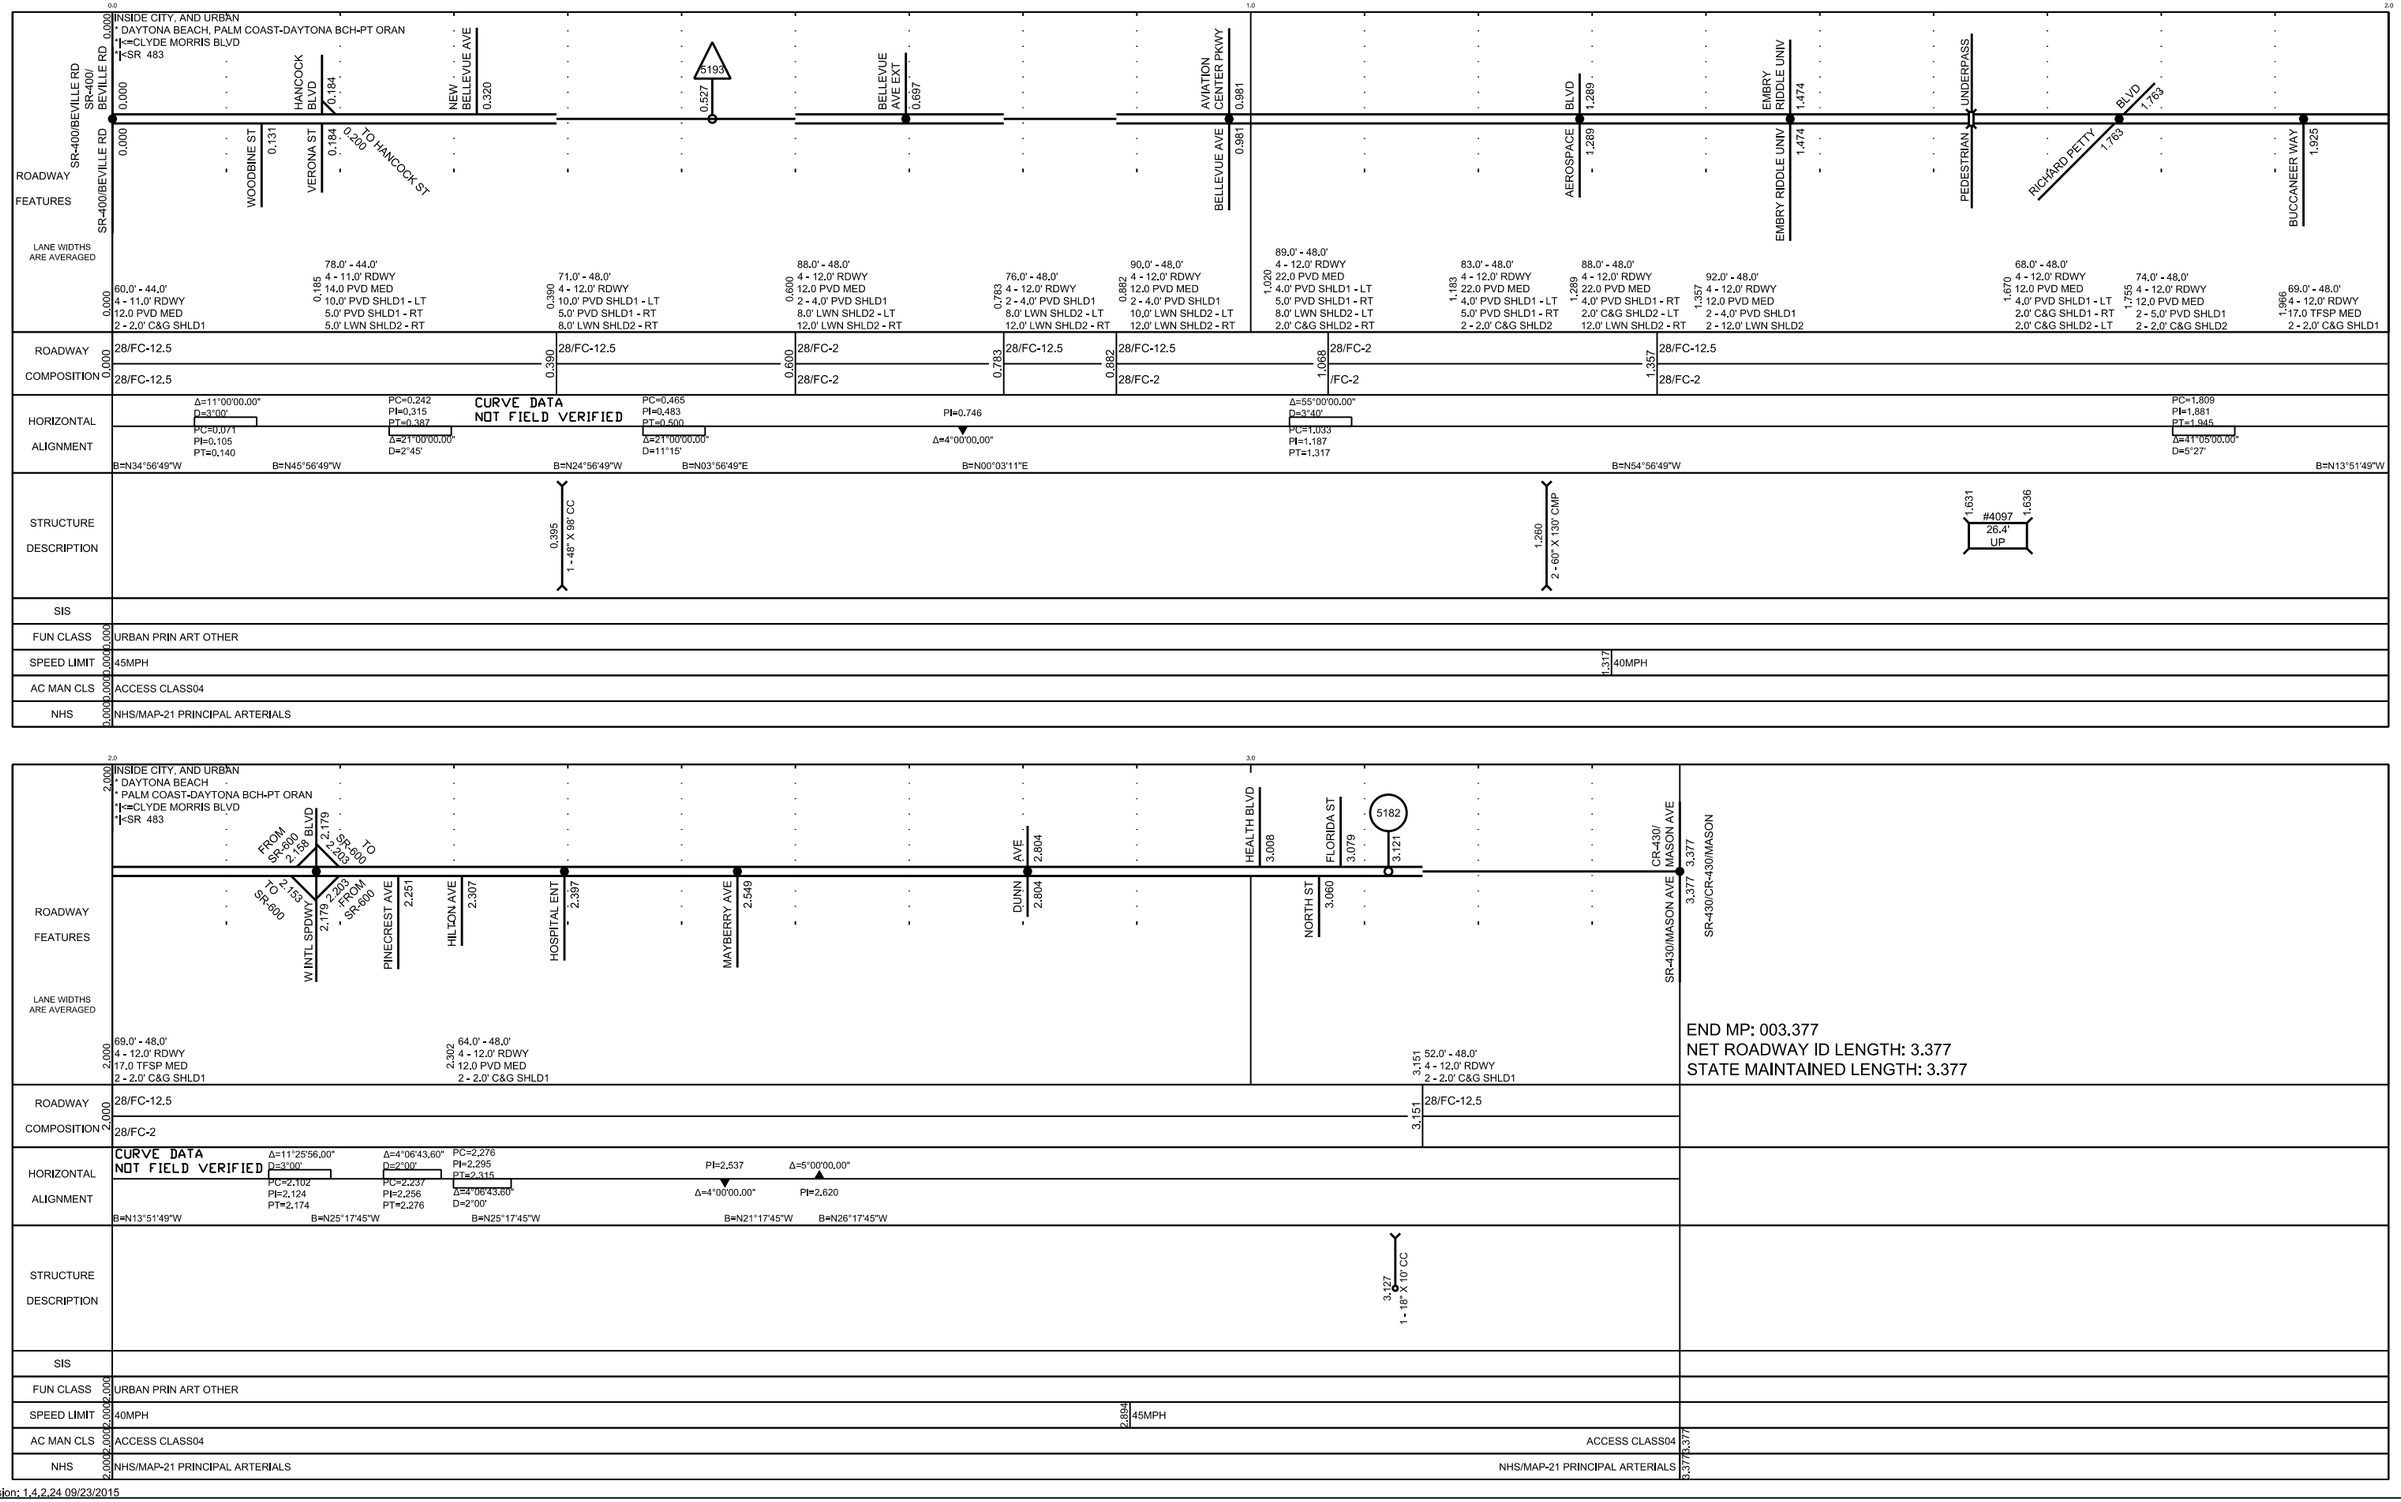

Version: 1.4.2.24 09/23/2015