	5 YR INV	SLD REV	BMP	EMP	INV	SLD REV
DATE	01/30/2018	02/08/2018				
BY	FTE	FTE				

FLORIDA DEPARTMENT OF TRANSPORTATION

STRAIGHT LINE DIAGRAM OF ROAD INVENTORY

SECTION STATUS	INT. or US ROUTE NO.	STATE ROAD NO.	COUNTY	DISTRICT	ROADWAY ID	SHEET NO:
02	US 41	SR 45	CHARLOTTE	01	01010101	1 OF 1

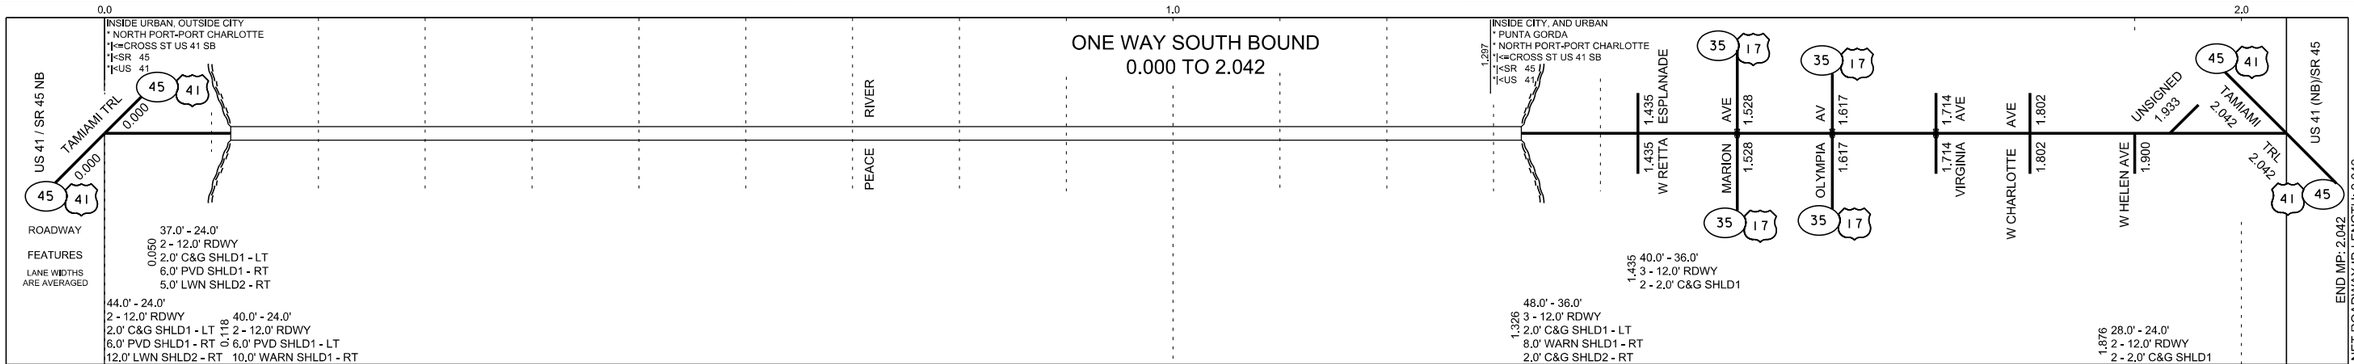

Version: 1.4.2.27 02/05/2018