	5 YR INV	SLD REV	BMP	EMP	INV	SLD REV
DATE	06/22/2017	07/27/2017	1.118	4.684	01/31/2018	02/02/2018
BY	FTE	FTE				(FP ID 436638-1)

FLORIDA DEPARTMENT OF TRANSPORTATION

FDOT

STRAIGHT LINE DIAGRAM OF ROAD INVENTORY

SECTION STATUS	INT. or US ROUTE NO.	STATE ROAD NO.	COUNTY	DISTRICT	ROADWAY ID	SHEET NO.
02		SR 31	LEE	01	12090000	1 OF 1

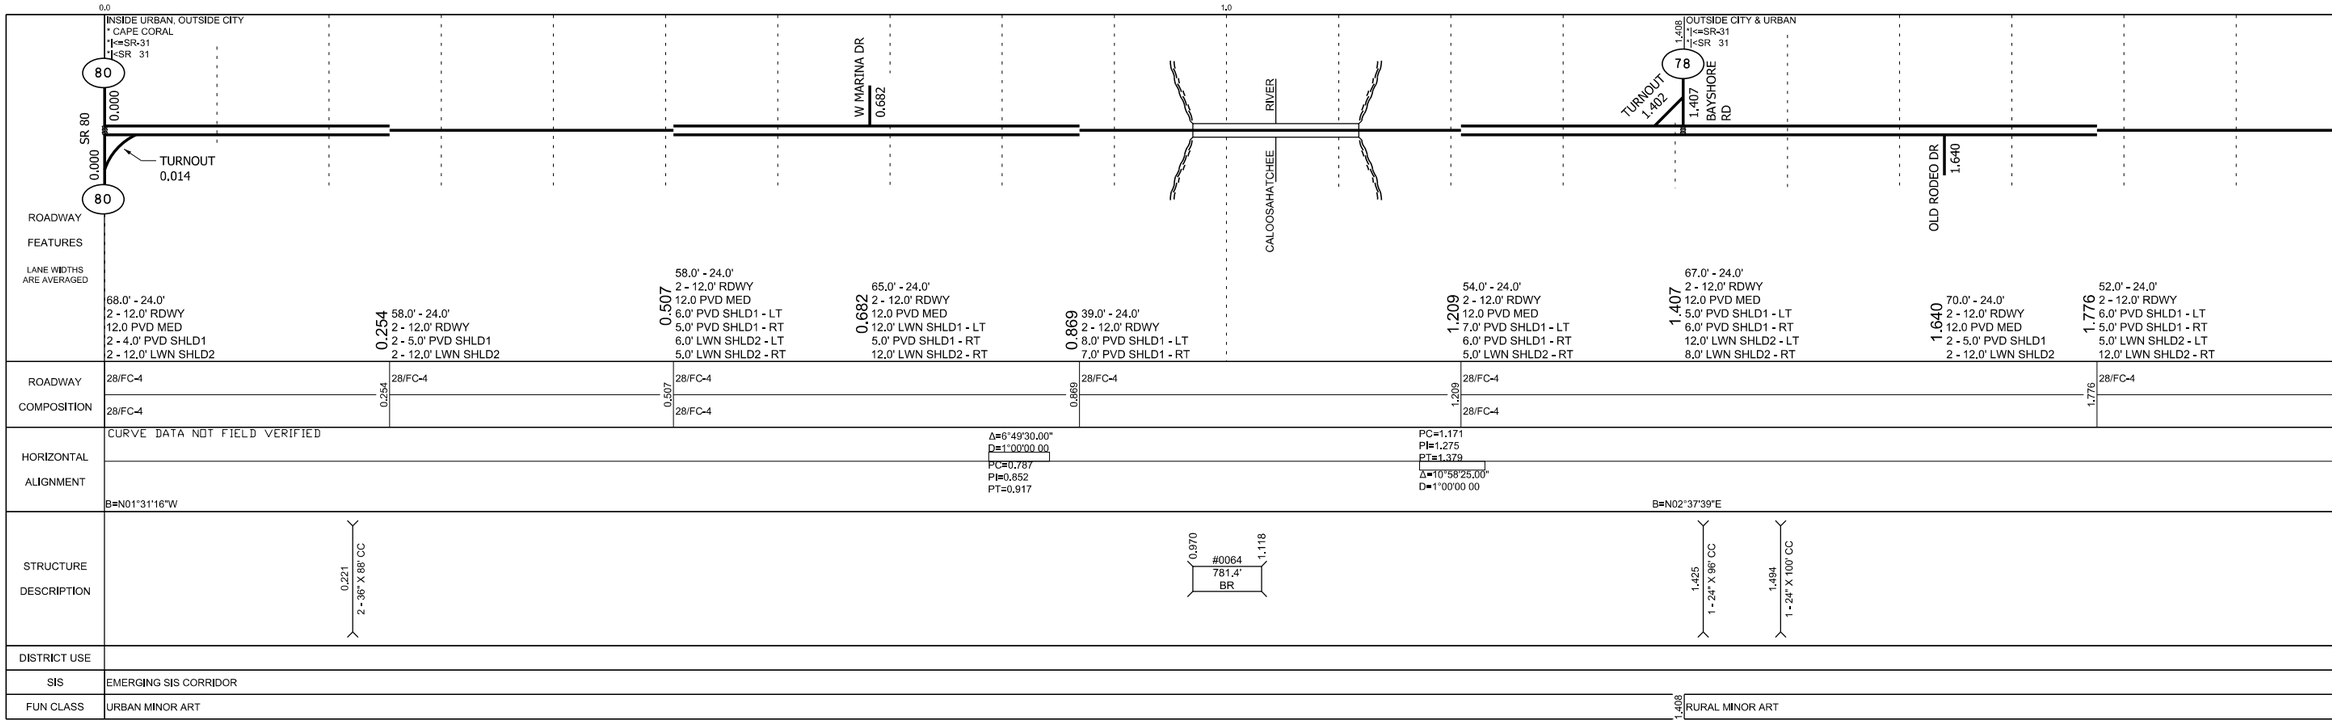

Version: 1.4.2.27 02/01/2018