	5 YR INV	SLD REV	BMP	EMP	INV	SLD REV
DATE	07/31/2018	08/17/2018				
BY	FTE	FTE				

FLORIDA DEPARTMENT OF TRANSPORTATION

STRAIGHT LINE DIAGRAM OF ROAD INVENTORY

SECTION STATUS	INT. or US ROUTE NO.	STATE ROAD NO.	COUNTY	DISTRICT	ROADWAY ID	SHEET NO:
02	US 41	SR 45A	SARASOTA	01	17180000	1 OF 1

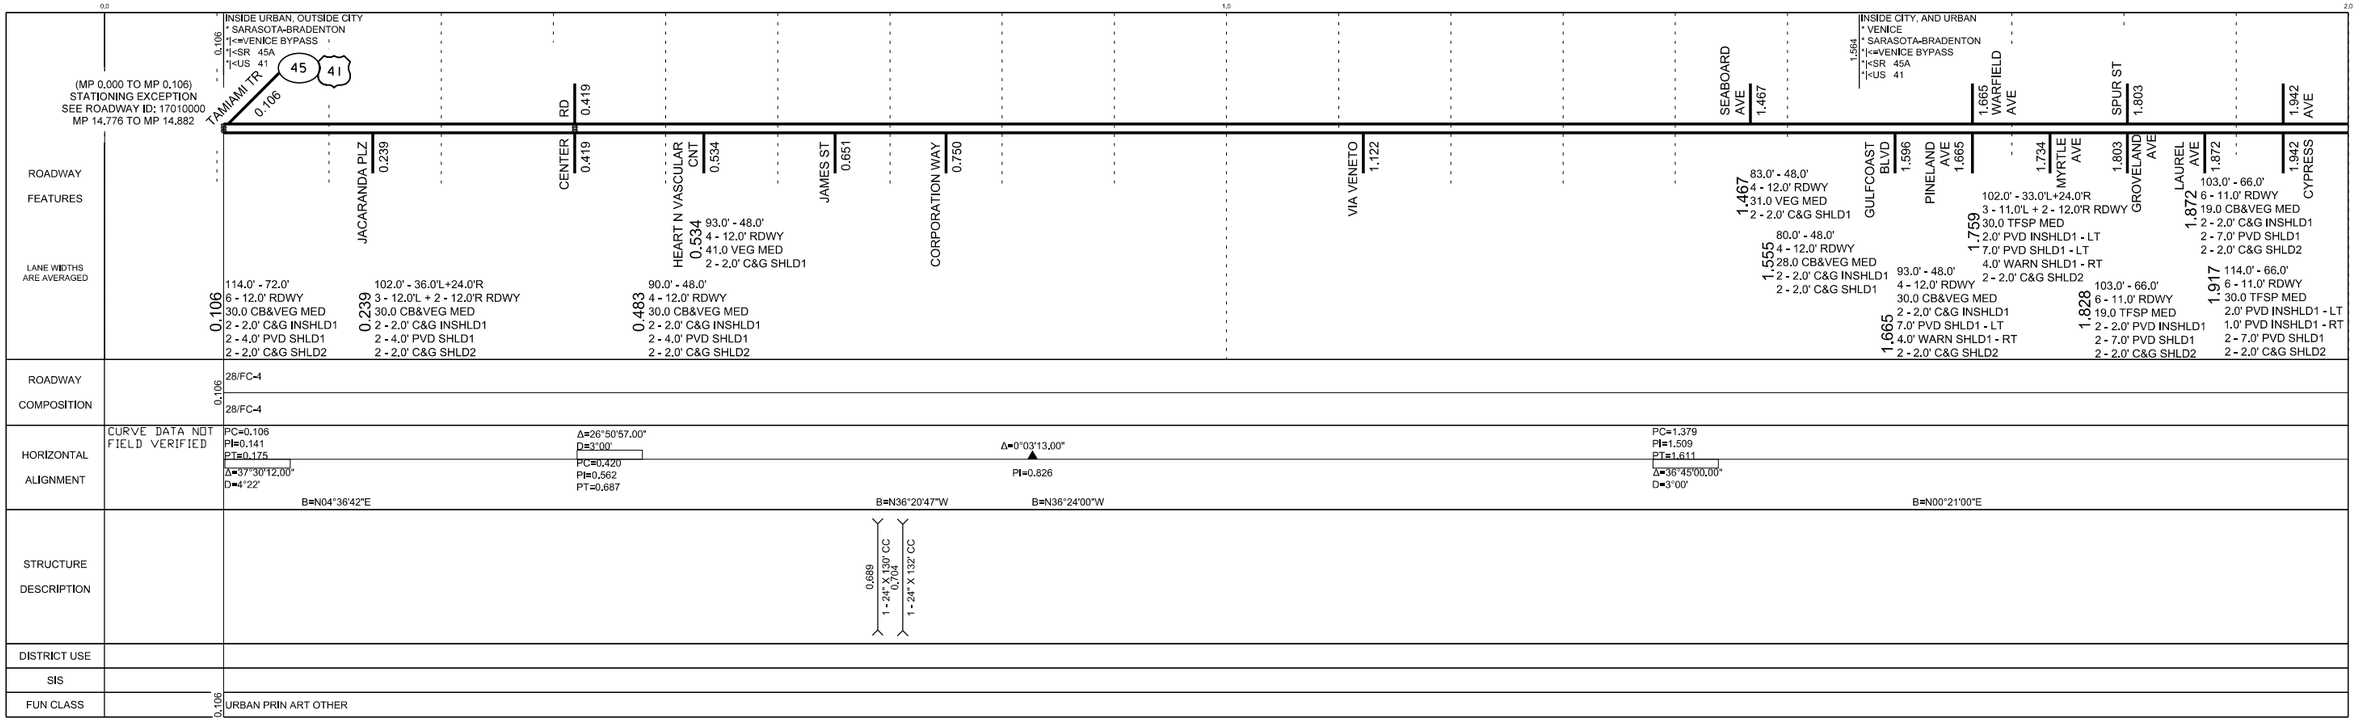

Version: 1.4.2.27 08/17/2018