	5 YR INV	SLD REV
DATE	10/04/2017	10/05/2017
BY	CETERIS	CETERIS

BMP	EMP	INV	SLD REV
000.000	003.932	12/05/2017 METRIC	12/13/2017 HSA DB

FLORIDA DEPARTMENT OF TRANSPORTATION

STRAIGHT LINE DIAGRAM OF ROAD INVENTORY

SECTION STATUS	INT. or US ROUTE NO.	STATE ROAD NO.	COUNTY	DISTRICT	ROADWAY ID	SHEET NO:
02	US 98	SR 30	FRANKLIN	03	49090000	1 OF 1

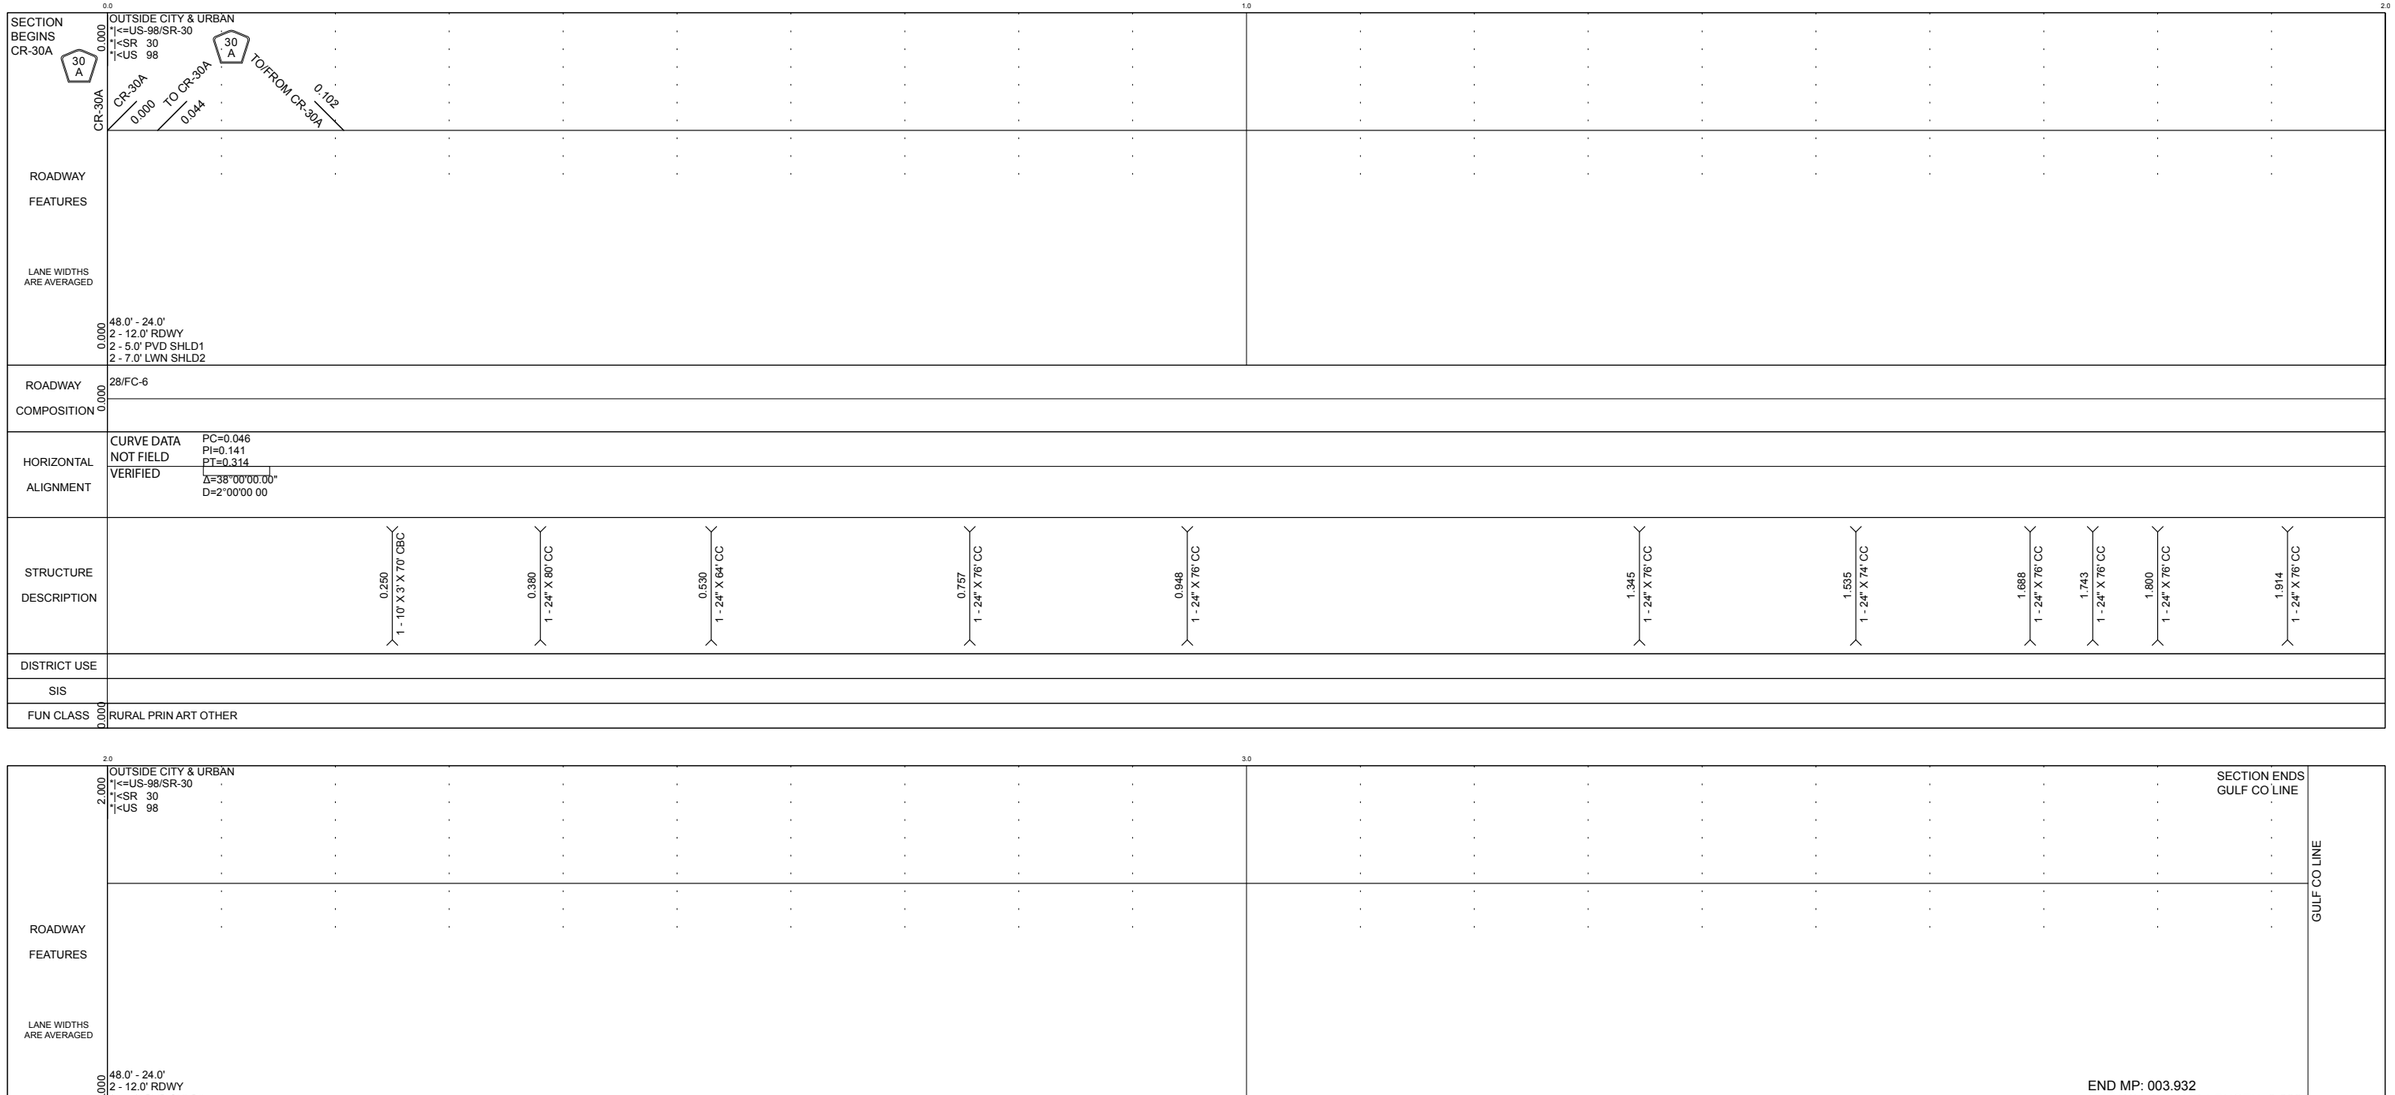

Version: 1.4.2.27 12/13/2017