	5 YR INV	SLD REV	BMP	EMP	INV	SLD REV
DATE	09/17/2015	09/21/2015				
BY	METRIC	METRIC				

FLORIDA DEPARTMENT OF TRANSPORTATION

STRAIGHT LINE DIAGRAM OF ROAD INVENTORY

SECTION STATUS	INT. or US ROUTE NO.	STATE ROAD NO.	COUNTY	DISTRICT	ROADWAY ID	SHEET NO:
02		SR 65	GADSDEN	03	50070000	1 OF 2

0.0 1.0 2.0 3.0

SECTION BEGINS: LIBERTY CO LINE 0.000

OUTSIDE CITY & URBAN
*|<=SR-65
*|<SR 65

LIBERTY CO LINE

CREEK

OCKLAWAHA

ROADWAY FEATURES

LANE WIDTHS ARE AVERAGED

0.000 50.0' - 24.0'
2 - 12.0' RDWY
2 - 5.0' PVD SHLD1
2 - 8.0' LWN SHLD2

0.163 49.0' - 24.0'
2 - 12.0' RDWY
12.0' PVD SHLD1 - LT
5.0' PVD SHLD1 - RT
8.0' LWN SHLD2 - RT

0.338 50.0' - 24.0'
2 - 12.0' RDWY
2 - 5.0' PVD SHLD1
2 - 8.0' LWN SHLD2

ROADWAY COMPOSITION 0.000: 28/FC-6

HORIZONTAL ALIGNMENT

Δ=18°30'00.00" CURVE DATA NOT FIELD VERIFIED
D=2°00'
PC=0.000
PI=0.077
PT=0.155

B=N32°18'30"E

Δ=12°17'30.00"
D=1°00'
PC=1.800
PI=1.918
PT=2.056

B=N20°01'00"E

PC=2.924
PI=3.016
PT=3.132
Δ=11°15'00.00"
D=1°00'

STRUCTURE DESCRIPTION

0.180 1 - 18" X 45° CC
0.193 #0150 200.6' BR
0.231
0.701 1 - 4" X 2" X 60' CC
1.190 1 - 36" X 60' CC
1.500 1 - 6" X 2" X 60' CC
1.944 1 - 30" X 60' CC
2.190 1 - 36" X 60' CC
2.702 1 - 6" X 3" X 60' CC

DISTRICT USE

SIS

FUN CLASS 0.000: RURAL MINOR ART

3.0 4.0 5.0 6.0

3.000 OUTSIDE CITY & URBAN
*|<=SR-65
*|<SR 65

UNSIGNED 3.782

FL GAS PLANT 3.689

4.169 65 B CR-65B/OLD FEDERAL R

CR-65A/JUNIPER CREEK 65 A 5.364

MANNIE GUNN RD 5.924

5.924 THIGPEN RD

ROADWAY FEATURES

LANE WIDTHS ARE AVERAGED

3.000 50.0' - 24.0'
2 - 12.0' RDWY
2 - 5.0' PVD SHLD1
2 - 8.0' LWN SHLD2

ROADWAY COMPOSITION 3.000: 28/FC-6

HORIZONTAL ALIGNMENT

CURVE DATA NOT FIELD VERIFIED

PC=3.756
PI=4.028
PT=4.340
Δ=30°39'00.00"
D=1°00'

B=N31°16'00"E

Δ=40°06'20.00"
D=2°00'
PC=4.590
PI=5.090
PT=5.390

B=N61°55'00"E

Δ=40°04'20.00"
D=0°49'
PC=5.390
PI=5.100
PT=5.569

B=N21°50'40"E

STRUCTURE DESCRIPTION

3.900 1 - 24" X 60' CC
5.048 1 - 18" X 64' CC
5.341 1 - 18" X 60' CC
5.464 2 - 24" X 62' CC
5.616 1 - 18" X 60' CC

DISTRICT USE

SIS

FUN CLASS 3.000: RURAL MINOR ART

	5 YR INV	SLD REV	BMP	EMP	INV	SLD REV
DATE	09/17/2015	09/21/2015				
BY	METRIC	METRIC				

FLORIDA DEPARTMENT OF TRANSPORTATION

STRAIGHT LINE DIAGRAM OF ROAD INVENTORY

SECTION STATUS	INT. or US ROUTE NO.	STATE ROAD NO.	COUNTY	DISTRICT	ROADWAY ID	SHEET NO:
02		SR 65	GADSDEN	03	50070000	2 OF 2

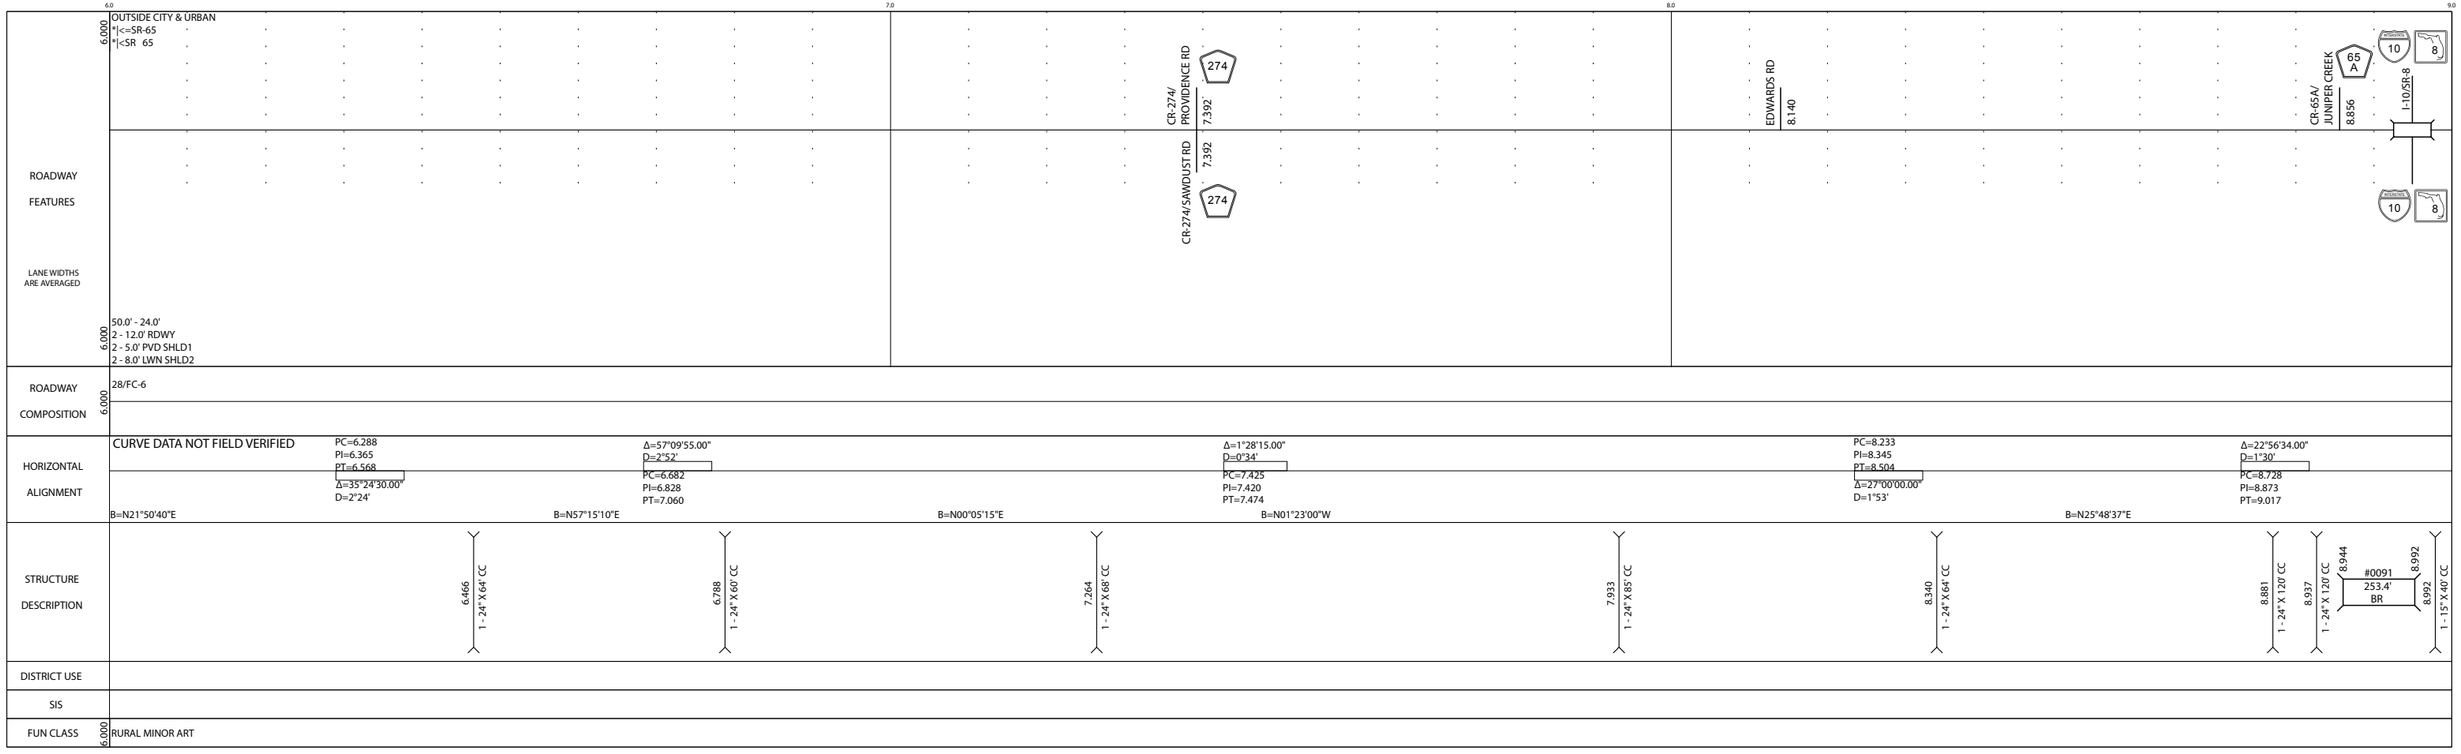

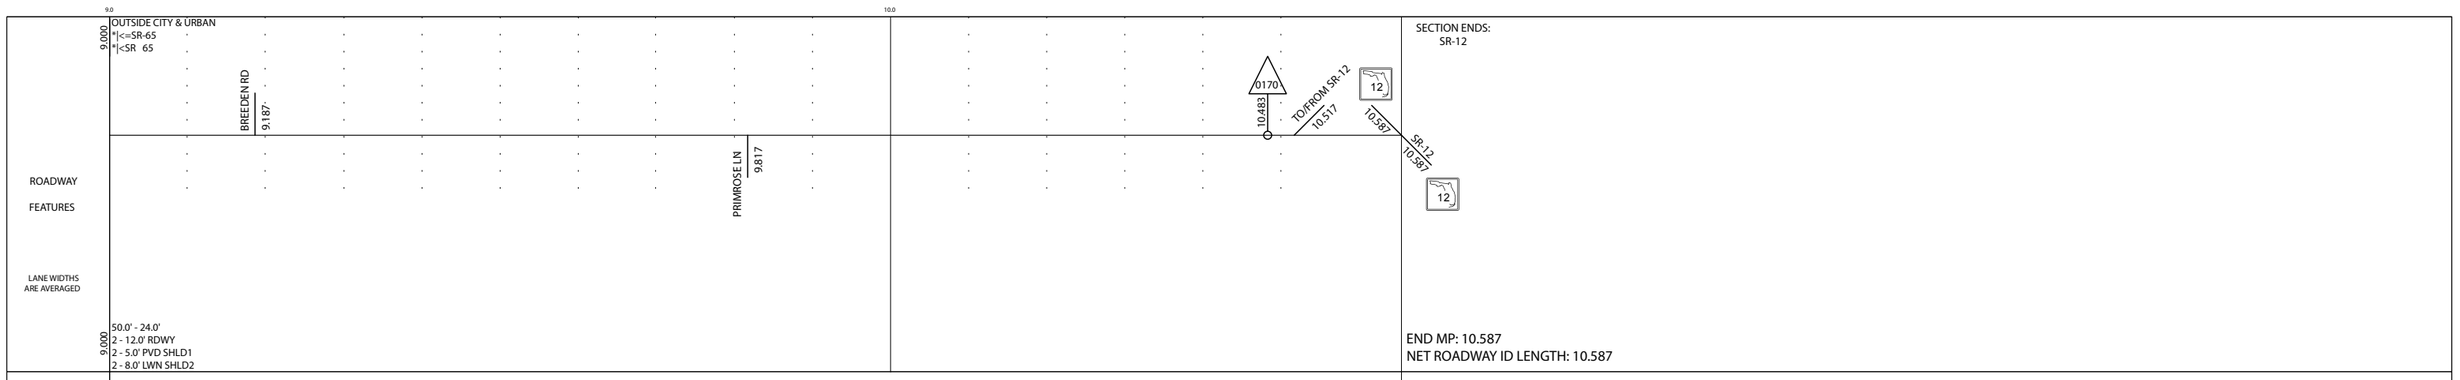

Version: 1.4.2.24 09/21/2015