	5 YR INV	SLD REV	BMP	EMP	INV	SLD REV
DATE	08/28/2015	09/16/2015				
BY	CALTRAN	CALTRAN				

FLORIDA DEPARTMENT OF TRANSPORTATION

STRAIGHT LINE DIAGRAM OF ROAD INVENTORY

SECTION STATUS	INT. or US ROUTE NO.	STATE ROAD NO.	COUNTY	DISTRICT	ROADWAY ID	SHEET NO:
02		SR 802	PALM BEACH	04	93180001	1 OF 1

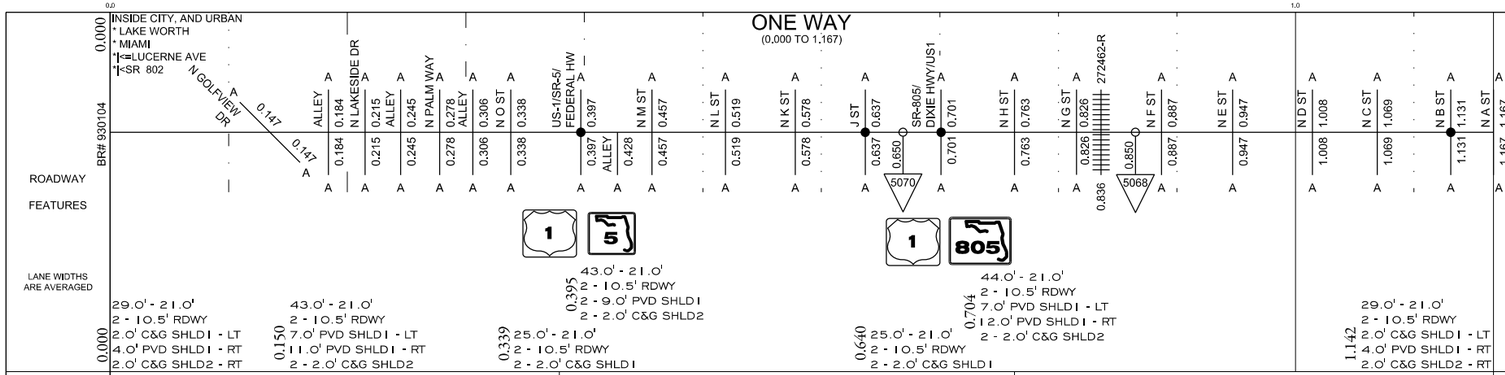

END MP: 001.167
NET ROADWAY ID LENGTH: 1.167

ROADWAY COMPOSITION	28/FC-6	28/FC-2	28/FC-3
HORIZONTAL ALIGNMENT	CURVE DATA NOT FIELD VERIFIED B=S88°14'31"E		
STRUCTURE DESCRIPTION			
DISTRICT USE			
SIS			
FUN CLASS	URBAN MINOR ART		