5 YR INV	SLD REV
DATE 06/08/2015	07/13/2015
BY URS	URS

BMP	EMP	INV	SLD REV
3.705	3.998	03/11/2016 URS	03/18/2016 URS
0.699	1.797	N/A	05/03/2018 FDOT

FLORIDA DEPARTMENT OF TRANSPORTATION

STRAIGHT LINE DIAGRAM OF ROAD INVENTORY

SECTION STATUS	INT. or US ROUTE NO.	STATE ROAD NO.	COUNTY	DISTRICT	ROADWAY ID	SHEET NO:
02		SR 948	MIAMI-DADE	06	87220000	1 OF 1

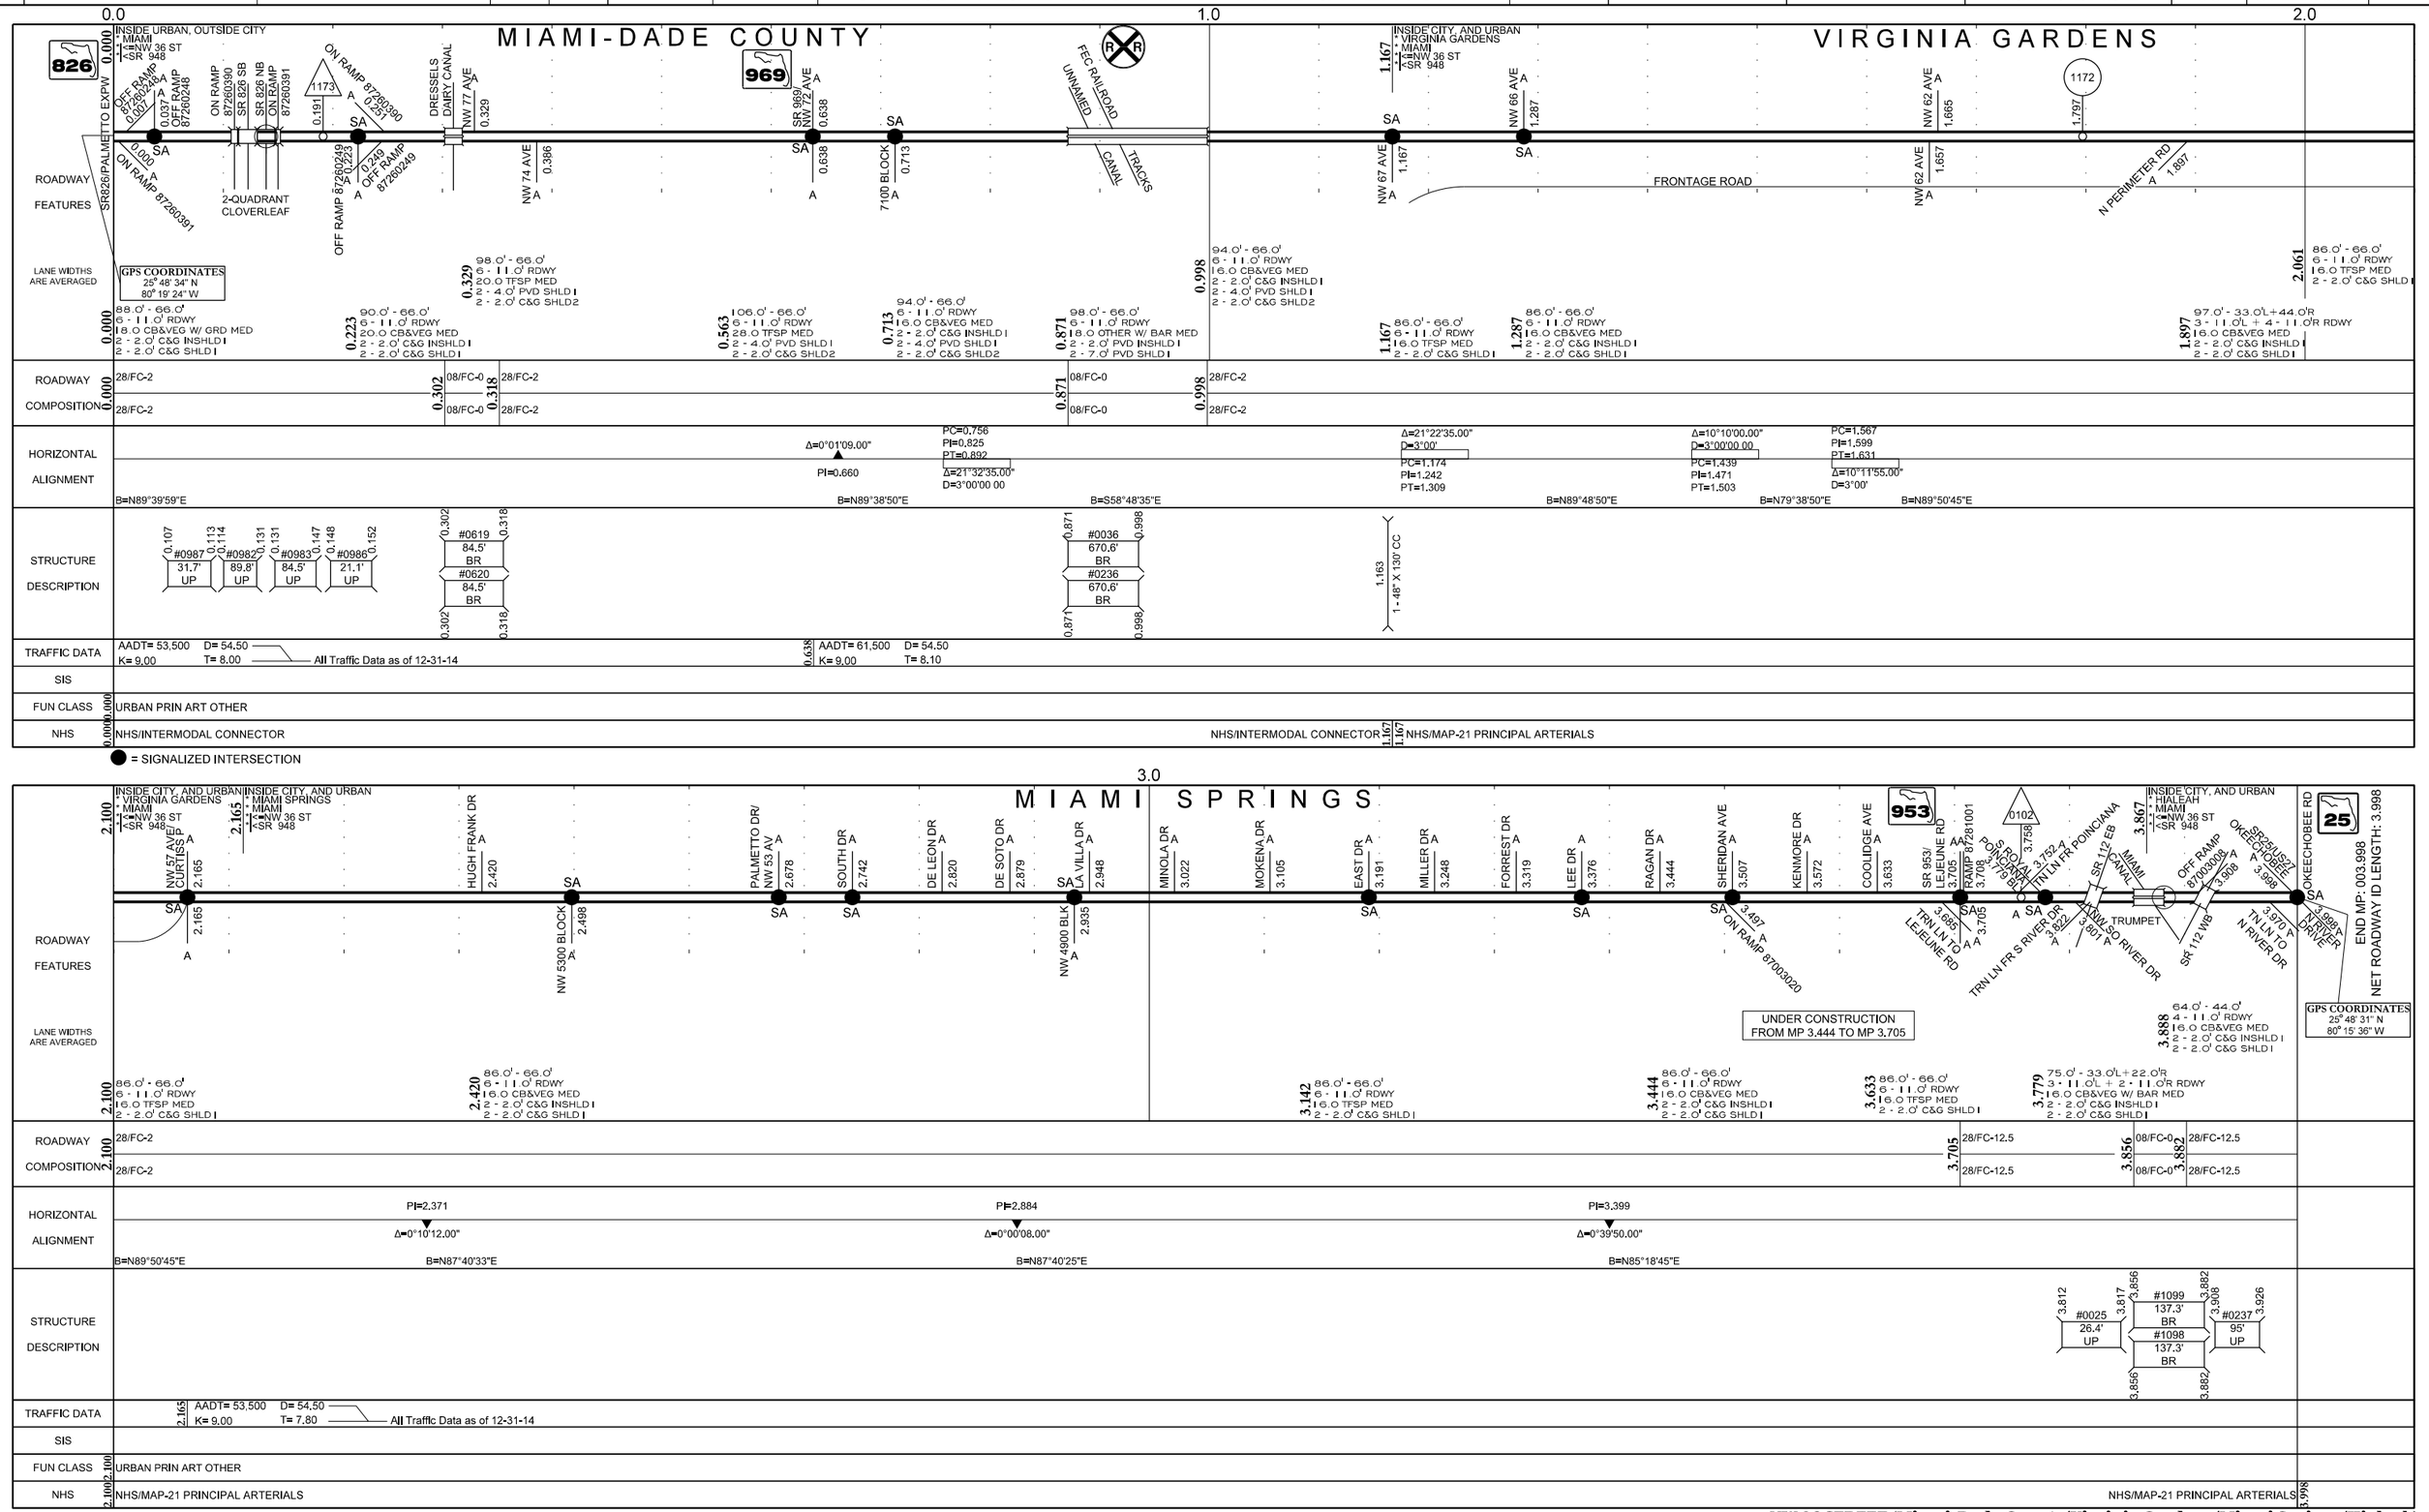

Version: 1.4.2.24 07/13/2015

NW 36 STREET (Miami-Dade County/Virginia Gardens/Miami Springs/Hialeah)